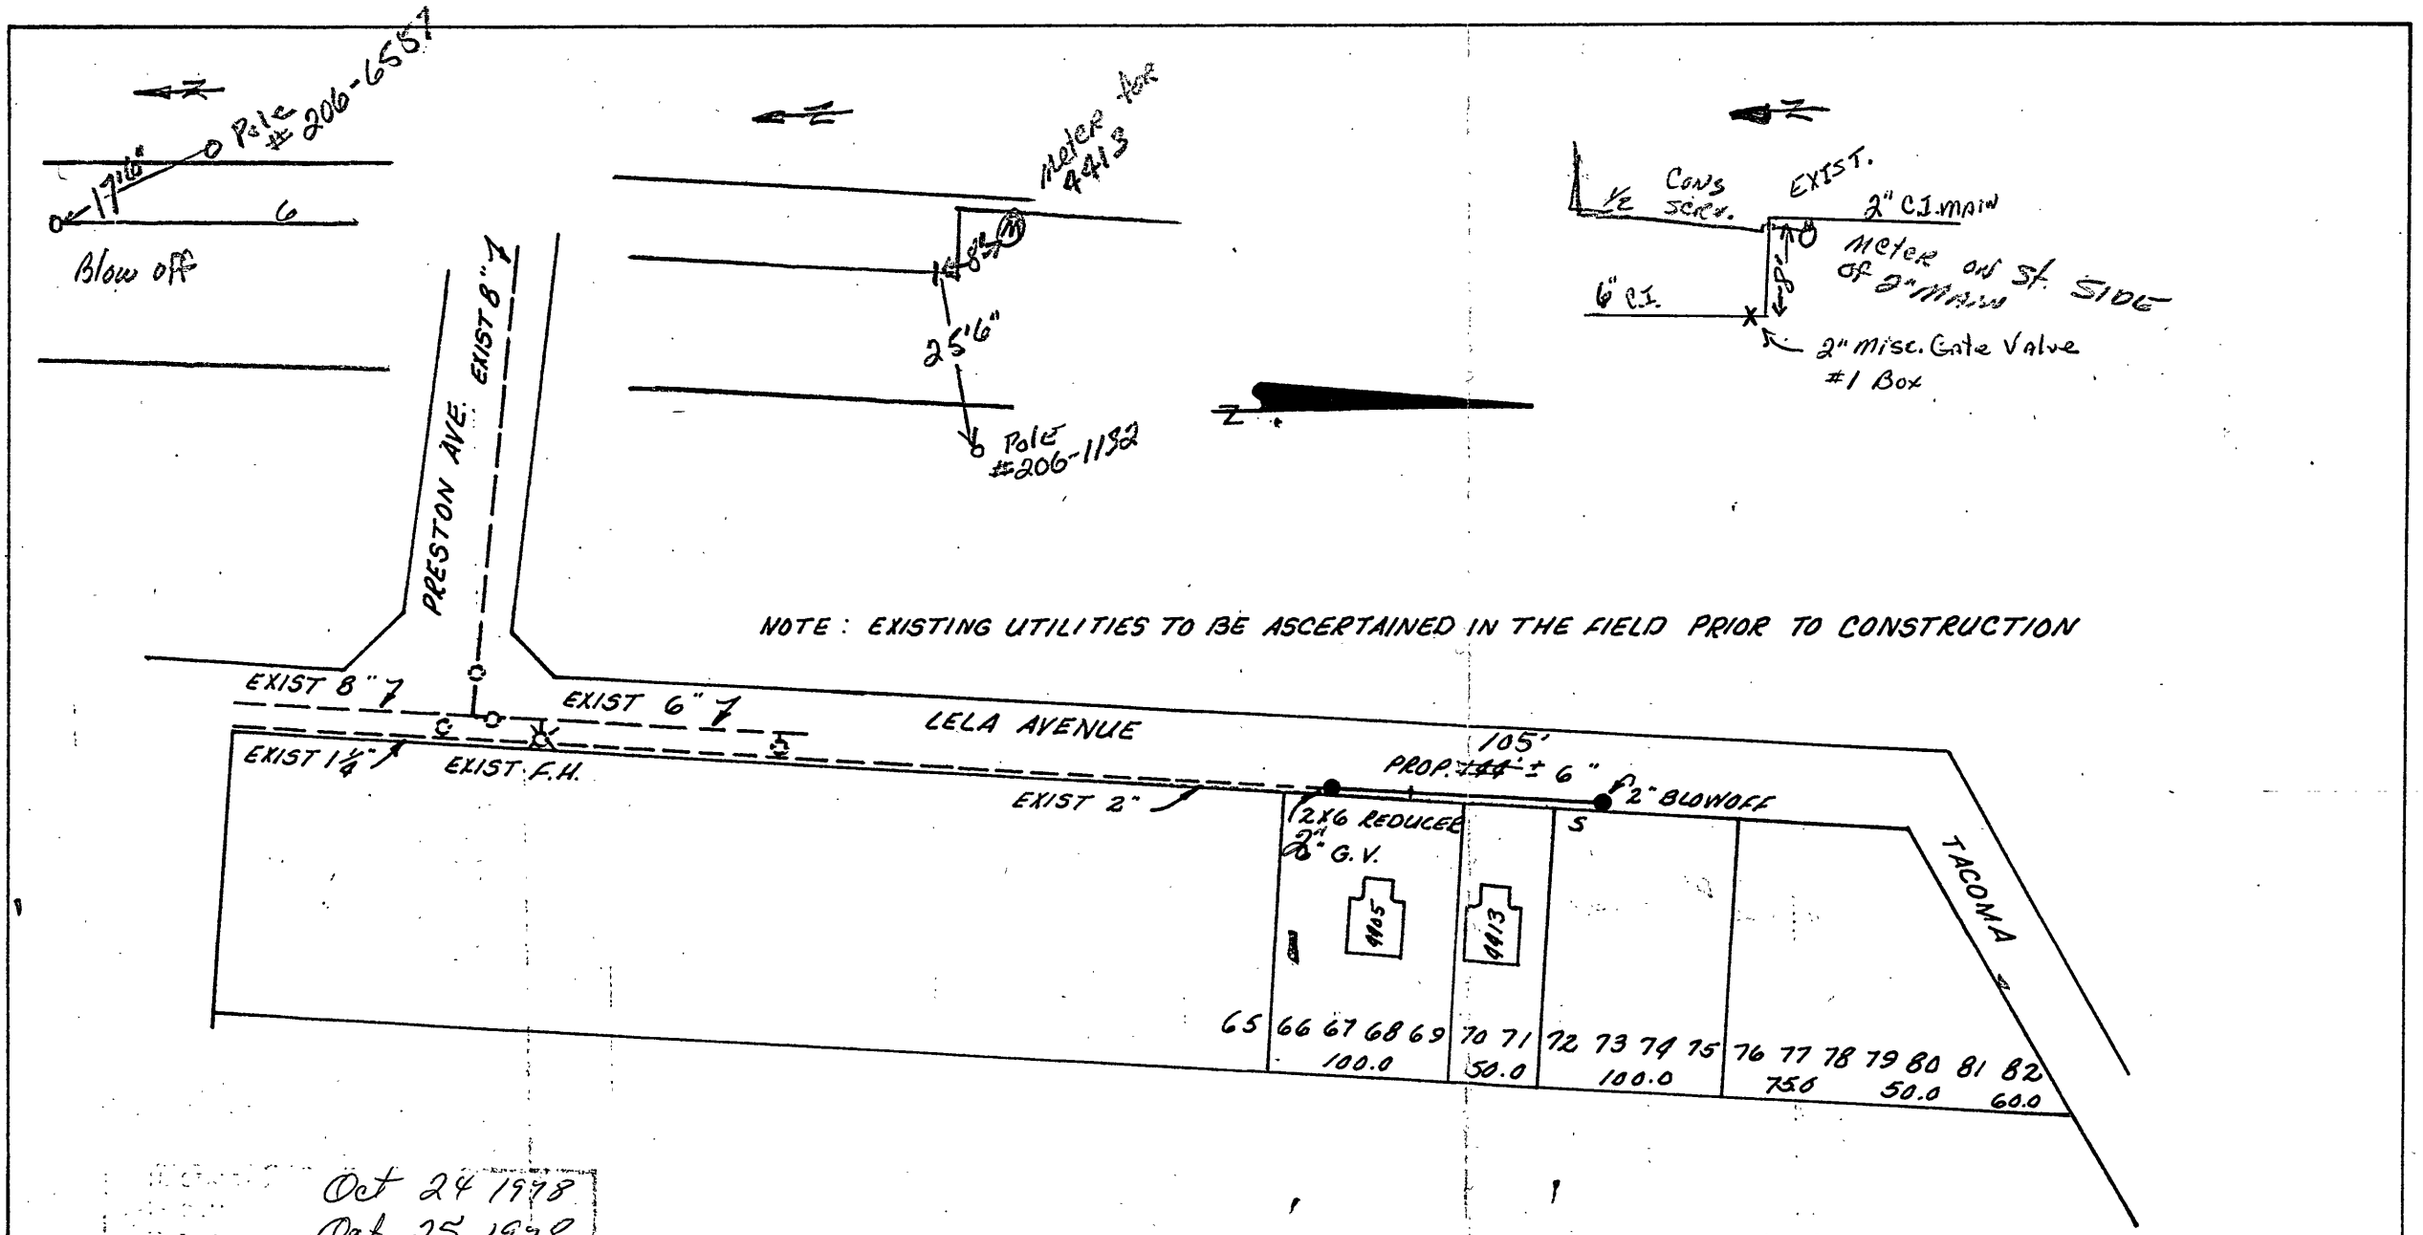

	Oct 24 1978		
	Oct. 25 1978		
105'	6	1-2"	1
Blowoff	2	2"	1
CH. STUB ONLY			
SERV. INS. BY			
MAIN INS. BY	U.S.F.		
NO. 3/4" SERV. INS.			
CITY OR CO.			
DEPT. INSP.			

L. E. Trent 8/24 8/25
C. Carr 8/8
H. Hale 8/8
C. Preston 8/8
R. Johnson 8/8
T. Tran 8/8
D. Saunders 8/8

Lit B. Lin — DIRECTOR OF PLAN APPROVALS — July 24, 1978 DATE
Thomas F. Brady — 7-31-78 DATE
F. O. Sims — DIRECTOR OF PUBLIC WORKS — 7-31-78 DATE
William D. Kelly — CHAIR, ROANOKE PLANNING COMM. — 8-2-78 DATE

1-2" CZ Nph B+T
4-2"X6" Galv. Nipples
2-2" 90° Ell Galv. St
2-2" 90 Ell Galv. Pl.

108'-6" Pipe S.J.
10'-2" Galv. Pipe
2'-2" Misc Gate Valve
1-6" Gland Retainer
1-6" Plug tap 2" M.J.
1-6"X7 1/2" Solid Sleeve M.J.
2-#2 Value Boxes

WATER DEPARTMENT
CITY OF ROANOKE, VIRGINIA
LELA AVENUE N. E.
SCALE 1" = 100'
JULY 7, 1978
PLAN NO. 78-6