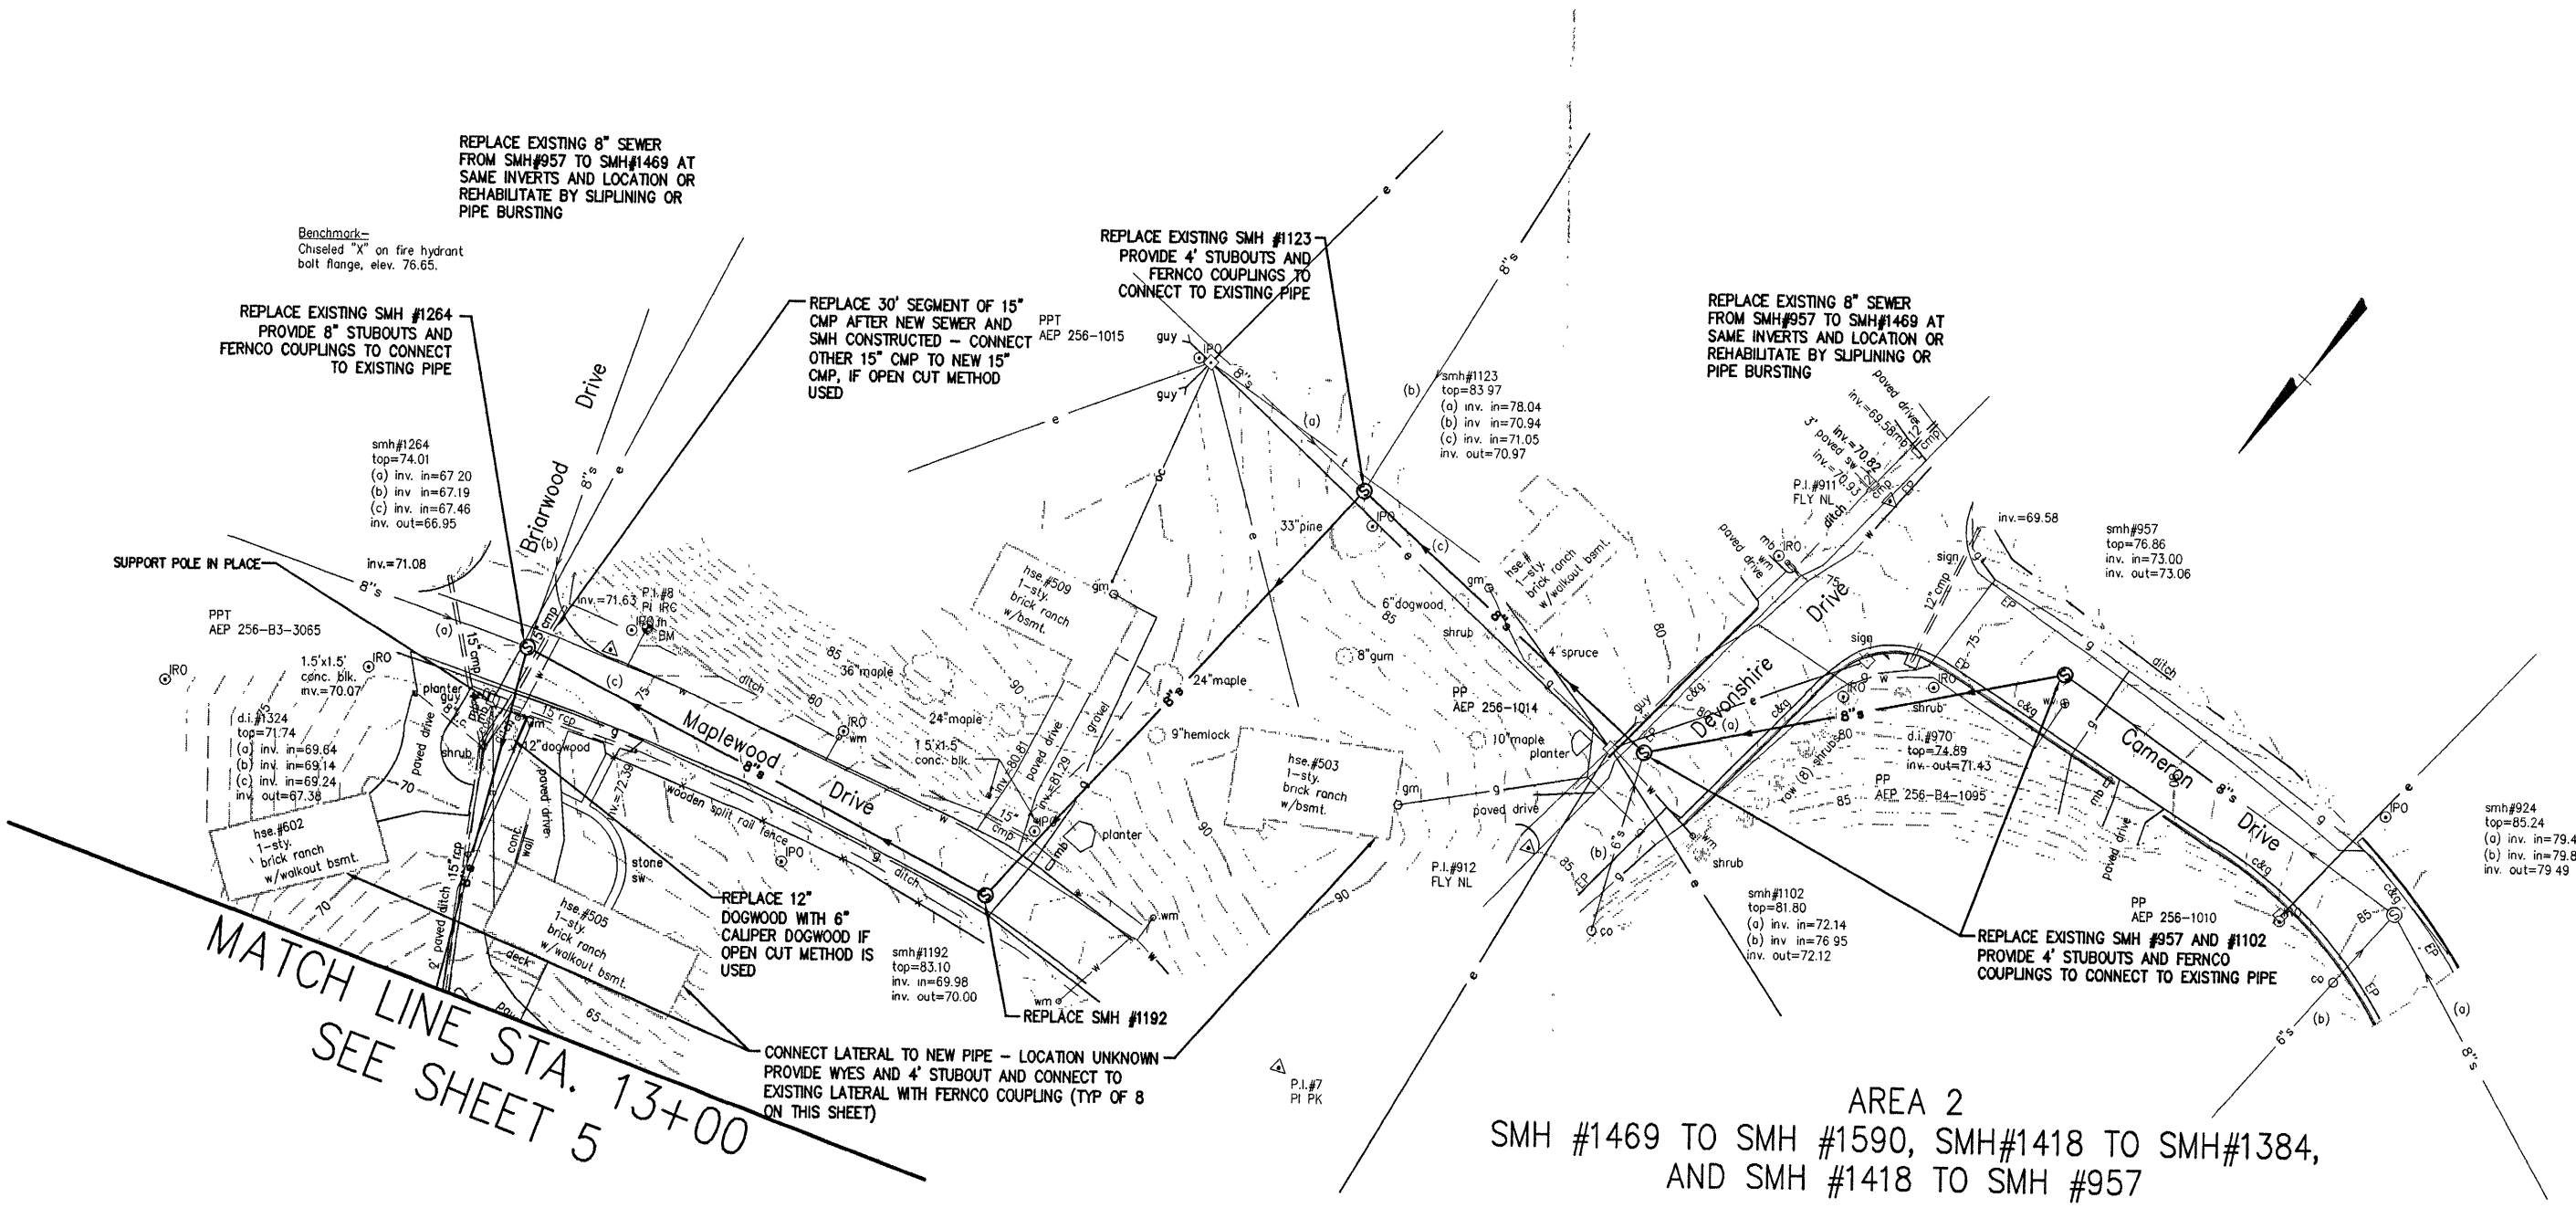

SEE SHEET 6A FOR PROFILE

COMMONWEALTH OF VIRGINIA
STEWART W. HUBBELL
07420
PROFESSIONAL ENGINEER

Revisions	Date

Issue Date: May 2005
Drawn By: JEF
Designed By: SWH
Checked By: SWH
Date: May 2005

Mattern & Craig
CONSULTING ENGINEERS • SURVEYORS
701 FIRST STREET, S.W.
ROANOKE, VIRGINIA 24016
(540) 345-9342
FAX (540) 345-7691

SANITARY SEWER PROJECT
LINDENWOOD SEWER

PLAN – 8" SANITARY SEWER

TOWN OF VINTON, VIRGINIA

Vertical Scale: 1"= 10'
Horizontal Scale: 1"= 30'
Commission Number: 1955–L
Sheet No.: 6

R:\dwgs\1955-L\dwg\BASE2.dwg, 6, 8/1/2005 9:25:04 AM