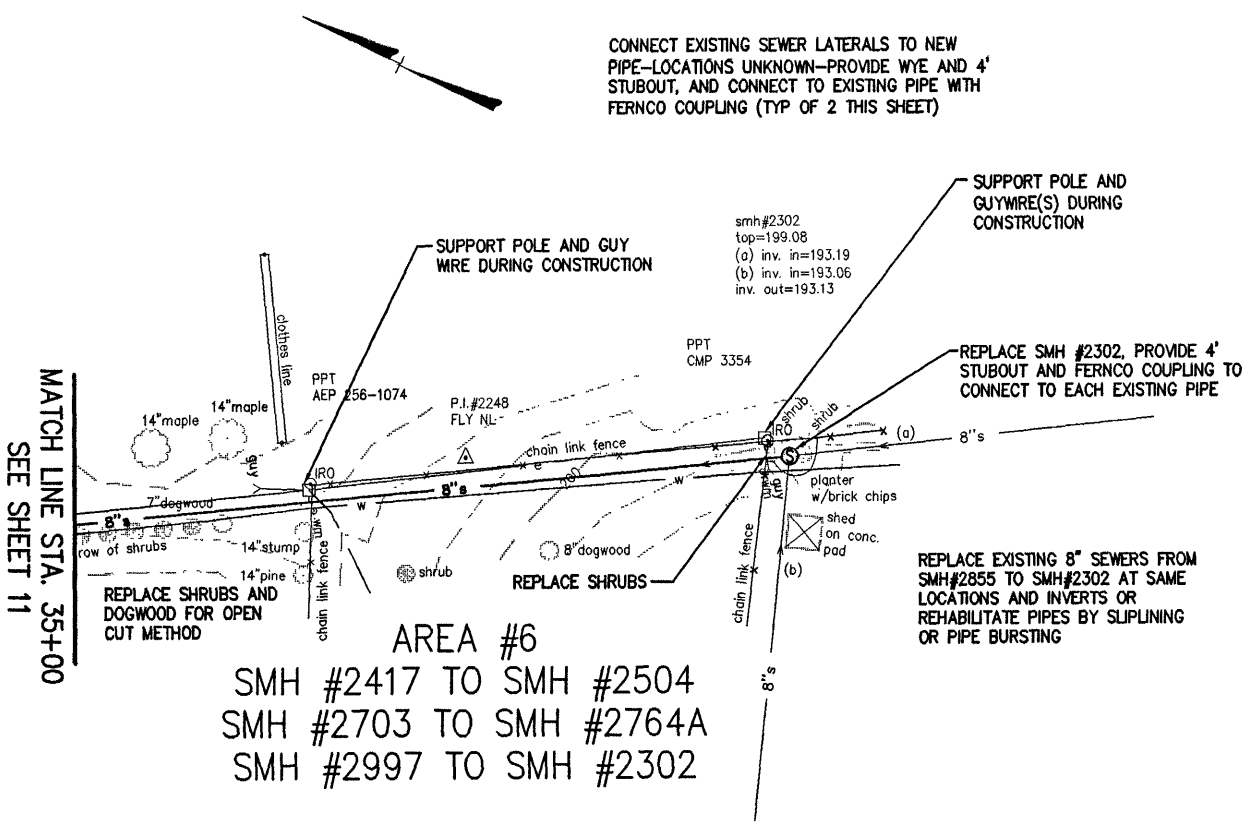

AREA #6
SMH #2417 TO SMH #2504
SMH #2703 TO SMH #2764A
SMH #2997 TO SMH #2302

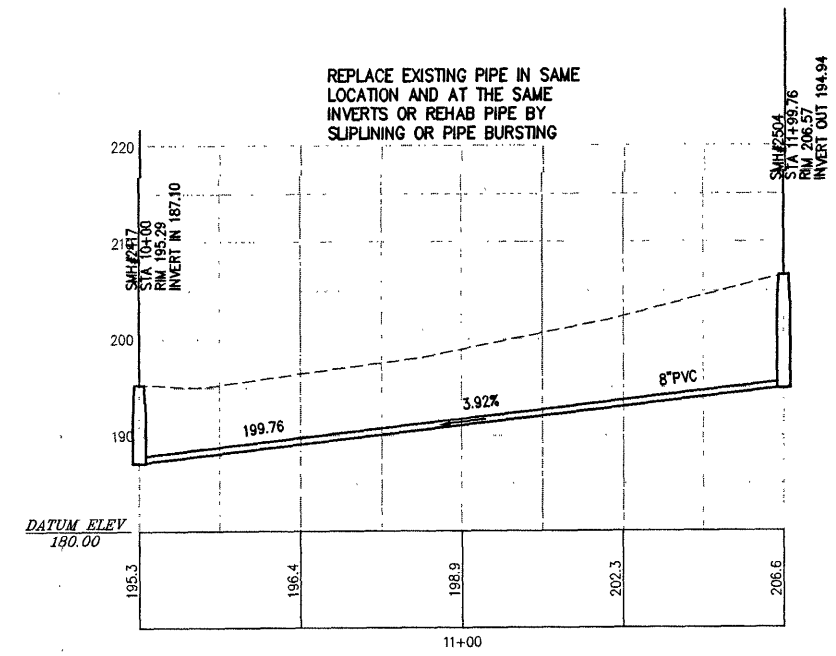

SS 2417–2504

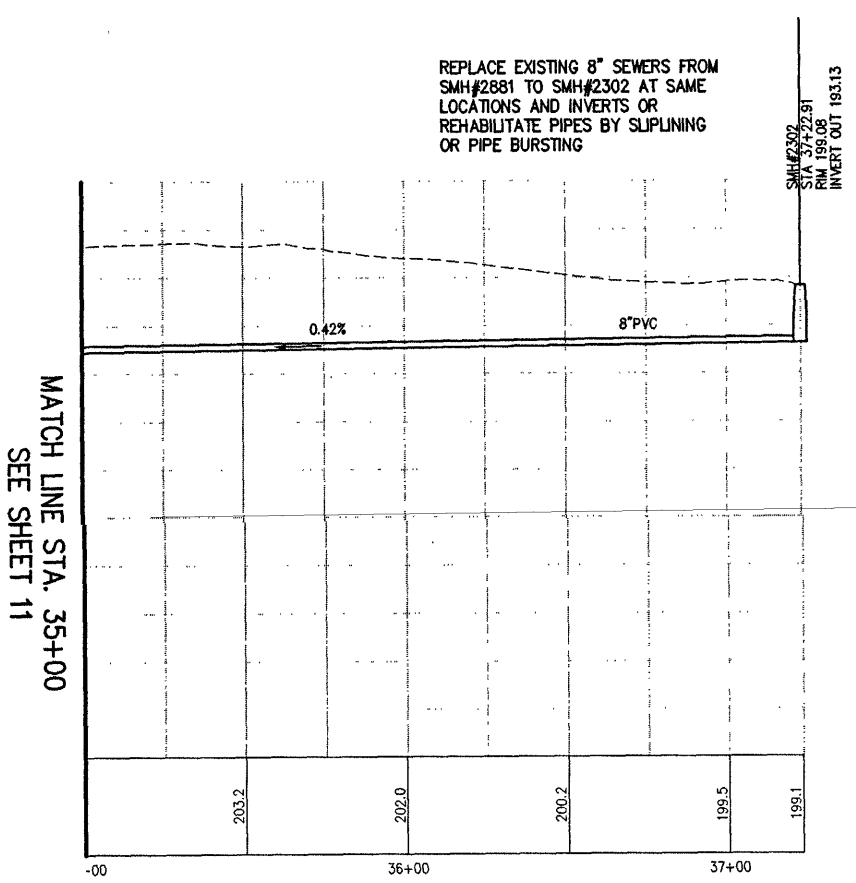

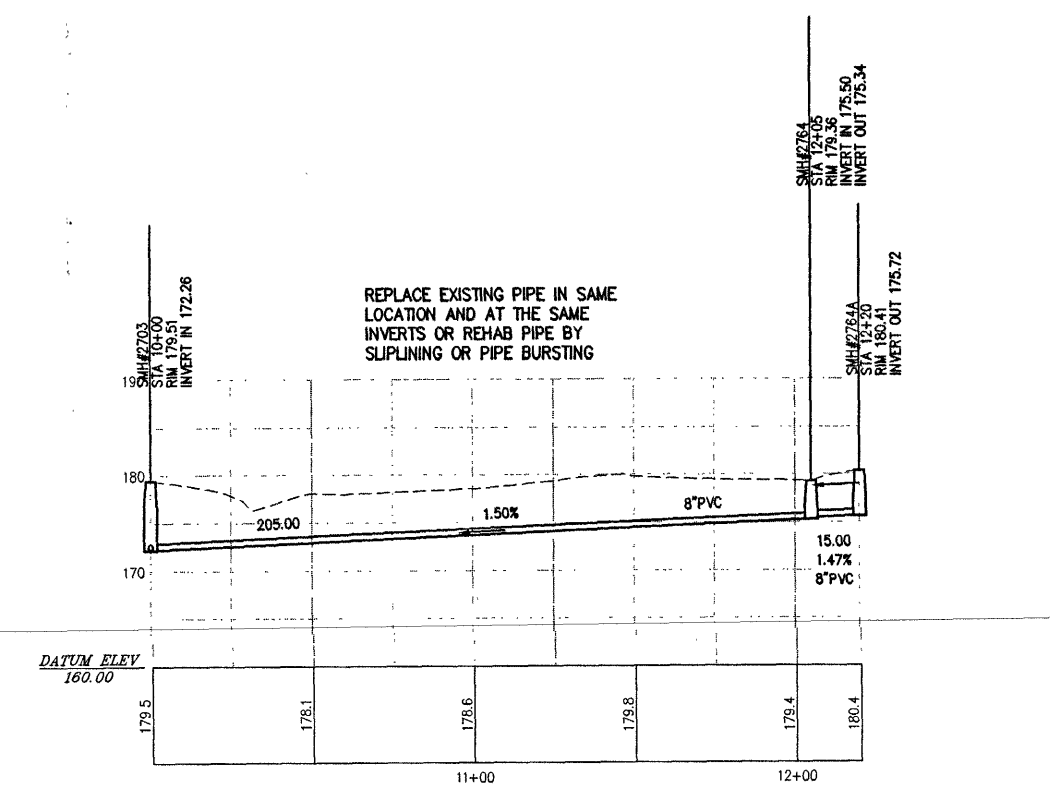

SS 2703–2764A

SCALE IN FEET
0 30 60

COMMONWEALTH OF VIRGINIA
STEWART W. HUBBELL
NO. 07420
PROFESSIONAL ENGINEER

Revisions	Date

Issue Date: May 2005
Drawn By: JEF
Designed By: SWH
Checked By: SWH
Date: May 2005

Mattern & Craig
CONSULTING ENGINEERS • SURVEYORS
701 FIRST STREET, S.W.
ROANOKE, VIRGINIA 24016
(540) 345-9342
FAX (540) 345-7691

SANITARY SEWER PROJECT
LINDENWOOD SEWER
PLAN AND PROFILE –
8" SANITARY SEWER
TOWN OF VINTON, VIRGINIA

Vertical Scale: 1"= 10'
Horizontal Scale: 1"= 30'
Commission Number: 1955-L
Sheet No: 12

R:\dwgs\1955-L\dwg\BASE4.dwg, 12, 8/1/2005 9:30:16 AM