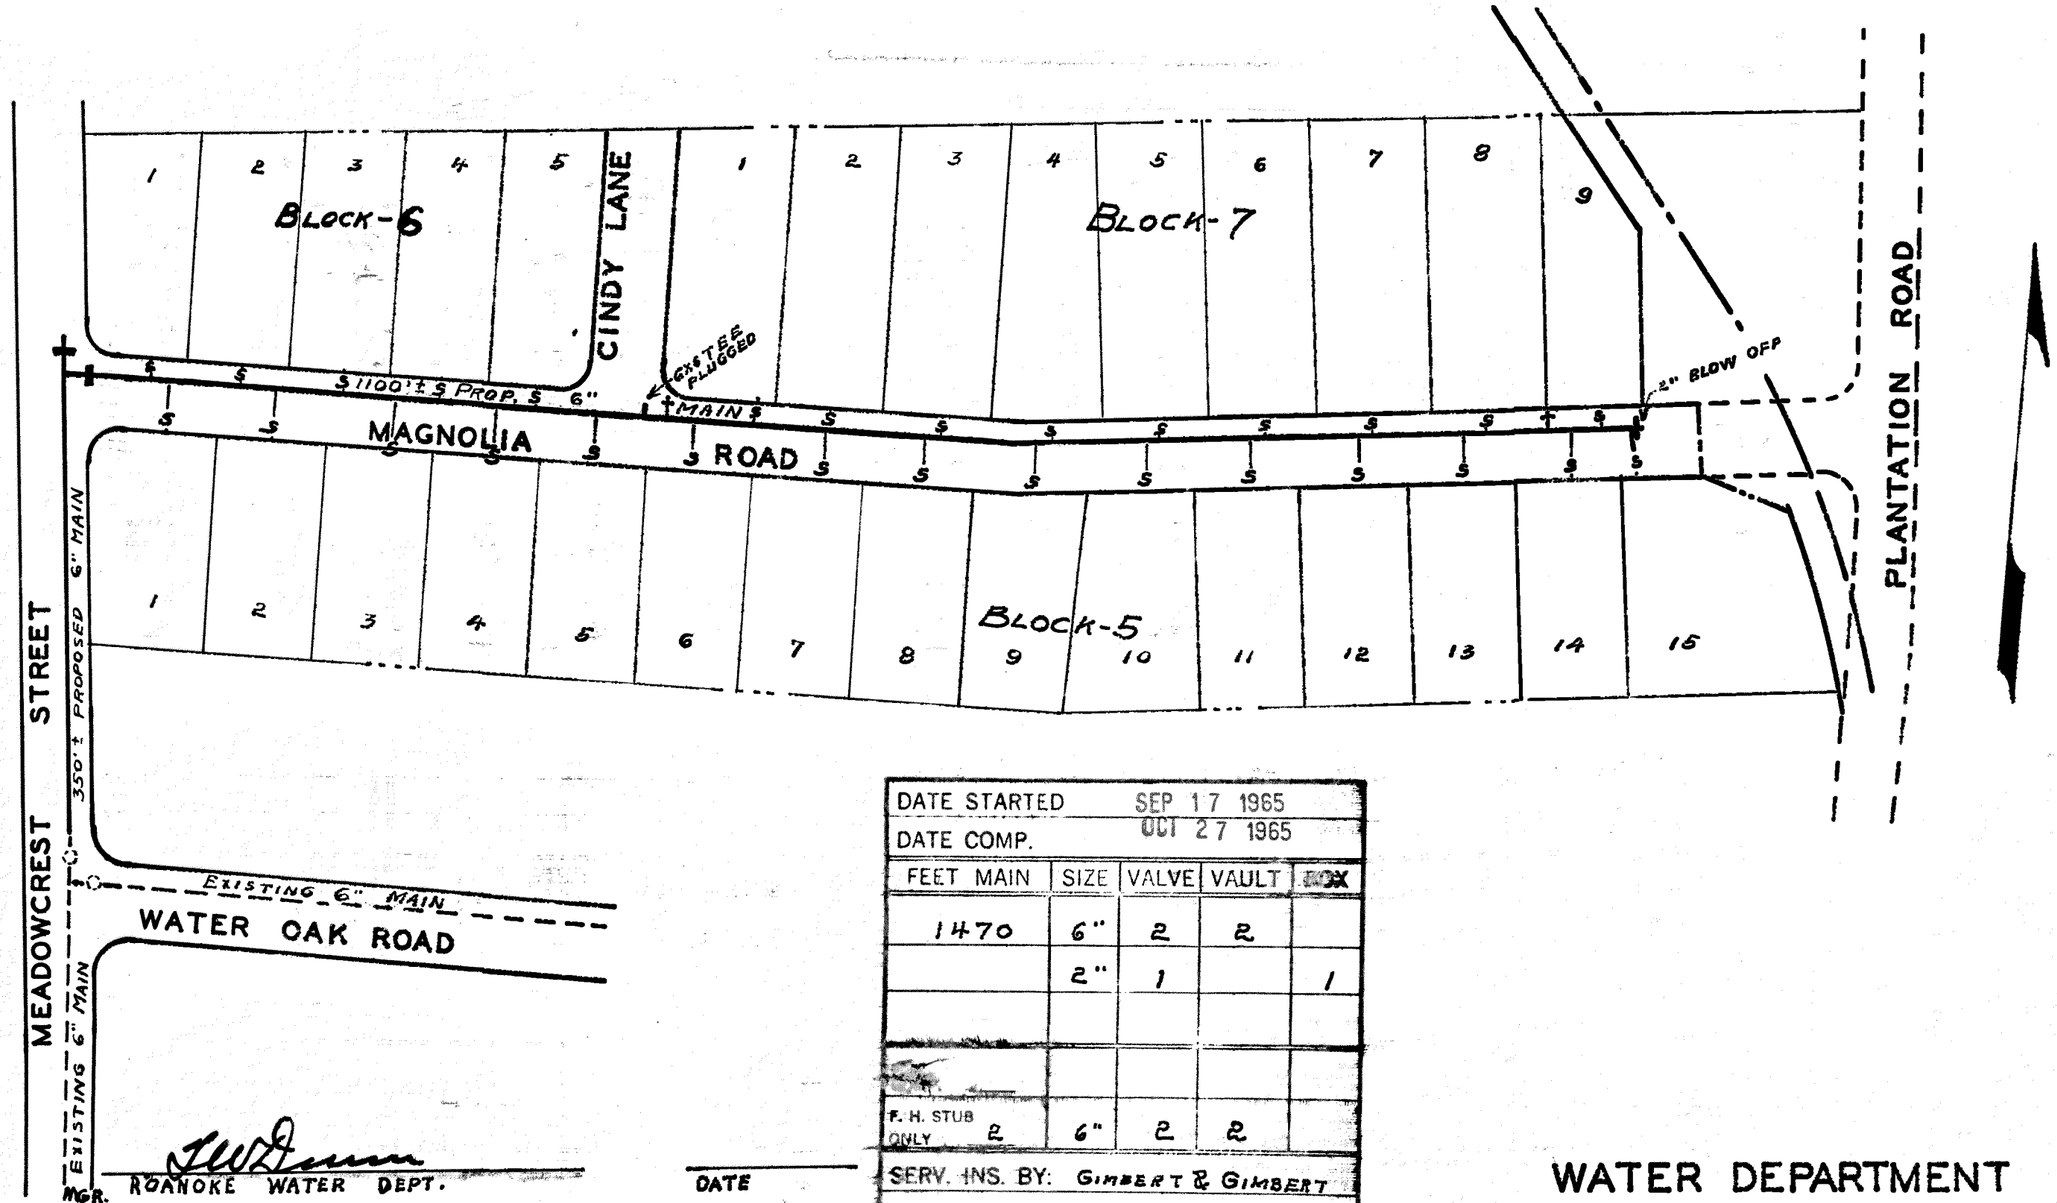

DATE STARTED	SEP 17 1965			
DATE COMP.	OCT 27 1965			
FEET MAIN	SIZE	VALVE	VAULT	BOX
1470	6"	2	2	
	2"	1		1
F. H. STUB ONLY 2	6"	2	2	
SERV. INS. BY: GIMBERT & GIMBERT				
MAINS INS. BY: GIMBERT & GIMBERT				
NO. ¾" SERV. INS. 29				
CITY OR CO. COUNTY				
DEPT. INSP. A. M. C.				

J. W. Dunn
MGR. ROANOKE WATER DEPT. — DATE

Dexter N. Smith
AGENT FOR ROANOKE PLANNING COMM. — DATE 9-17-65

William F. Clark
CITY ENGINEER OF ROANOKE, VA. — DATE 9-17-65

H. Clitus Broyles
DIRECTOR OF PUBLIC WORKS — DATE

DIST. MAP #33

WATER DEPARTMENT
CITY OF ROANOKE, VA.
PLANTATION COURT SECT. 3

SCALE- 1"=100'

DRAWN BY E.L.A. AUGUST, 26, 1965

65-22