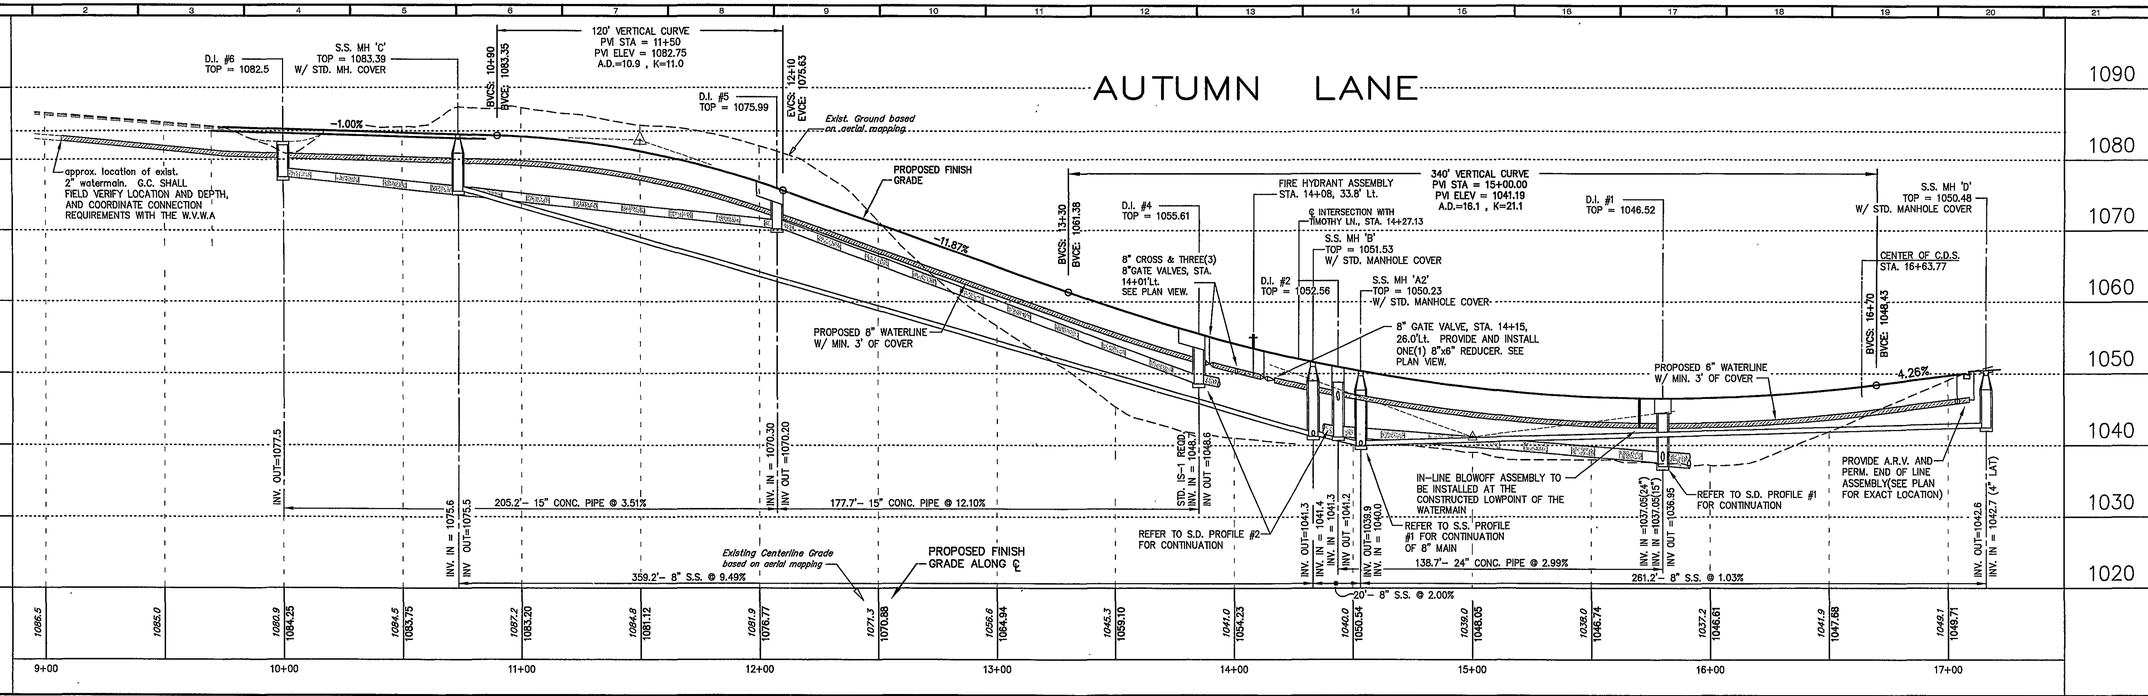

S.D. PROFILE #2

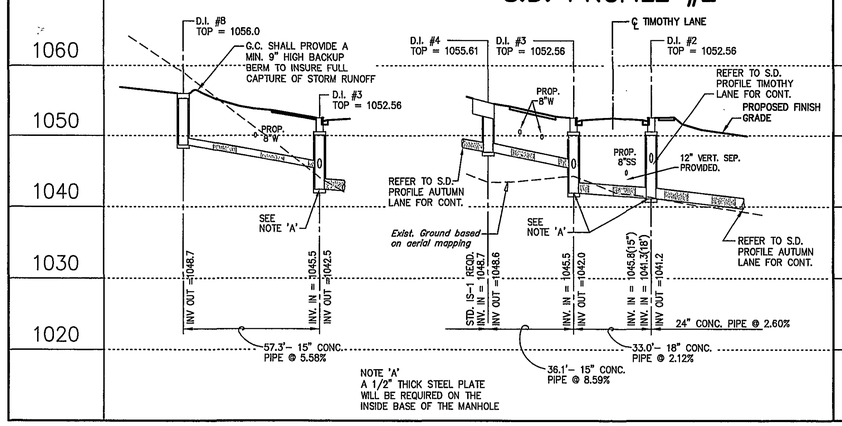

S.D. PROFILE #1

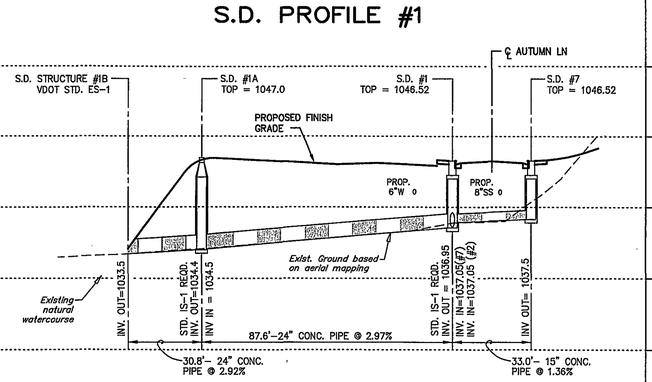

1047
1034
13

SCALE: Horz: 1"=30'
Vert: 1"=10'

COMMONWEALTH OF VIRGINIA
ROGER I. STURGILL
No. 033058
PROFESSIONAL ENGINEER

BALZER AND ASSOCIATES, INC.
REFLECTING TOMORROW
www.balzer.cc
PLANNERS • ARCHITECTS
ENGINEERS • SURVEYORS

1208 Corporate Circle
Roanoke, Virginia 24018
Phone: 540/772-9580
FAX: 540/772-8050

501 Branchway Road
Richmond, Virginia 23236
Phone: 804/794-0571
FAX: 804/794-2635

880 Technology Park Drive
Suite 200
Glen Allen, Virginia 23059
Phone: 804/553-0132
FAX: 804/553-0133

446 Peppers Ferry Road, NW
Christiansburg, Virginia 24073
Phone: 540/381-4290
FAX: 540/381-4291

1567 Commerce Road
Suite 201
Verona, Virginia 24482
Phone: 540/248-3220
FAX: 540/248-3221

MAPLE RIDGE

ROAD & UTILITY PROFILES

ROANOKE CITY, VIRGINIA

DRAWN BY: JVJ
DESIGNED BY: JVJ
CHECKED BY: SMH
DATE: 09/29/2006

REVISIONS:
1st - 02/26/2007 per City Review
2nd - 04/20/2007 per City Review
3rd - 05/15/2007 per City Review
4th - 08/28/2007 Owner Revisions
5th - 09/20/2007 per City Review

SHEET NO.
C-8

JOB NO.
R0400131.03