REVISED	FHWA REGION	STATE	FEDERAL AID PROJECT	STATE ROUTE	STATE PROJECT	SHEET NO.
	3	VA.				

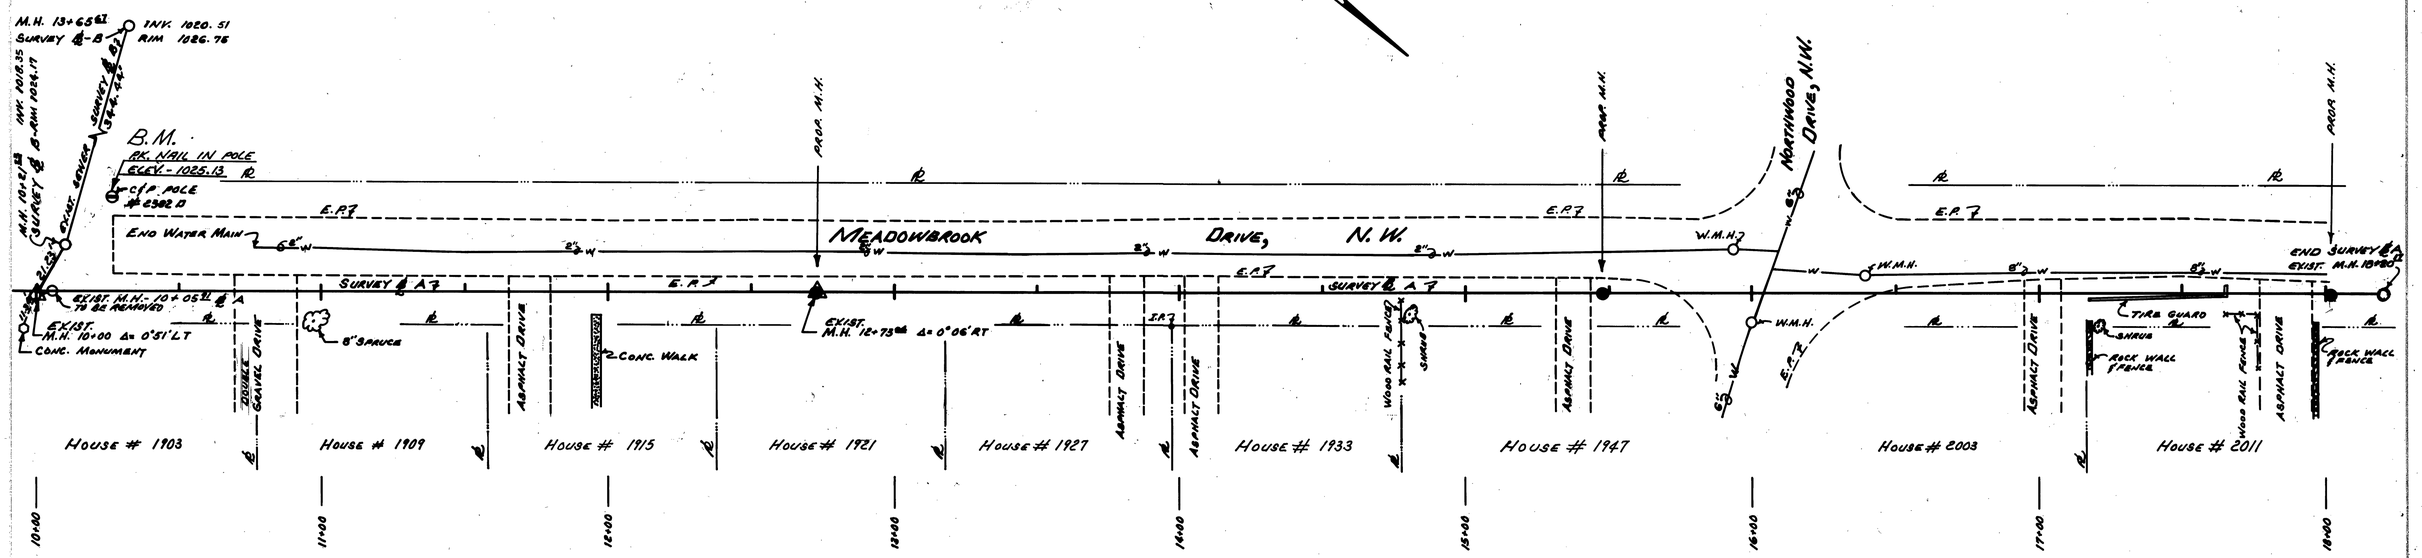

NOTE:
SURVEY BASE LINE A
IS EXISTING SEWER

PLAN SCALE
1" = 25'

PROFILE SCALE
HORIZ. 1" = 25'
VERT. 1" = 10'

FIELD BOOK - 616 MAP NO. 614

CONSTRUCTION PLANS
FOR
SEWER REPLACEMENT
ON
MEADOWBROOK DRIVE, N.W.

DRAWN:	B. W.	DATE: 2-16-83	REVISED:
CHECKED:	G. R. M.	DATE: 2-17-83	
APPROVED:	Robert B. Bryan CITY ENGINEER		
APPROVED:	Thomas A. B. Smith DIRECTOR OF PUBLIC WORKS		

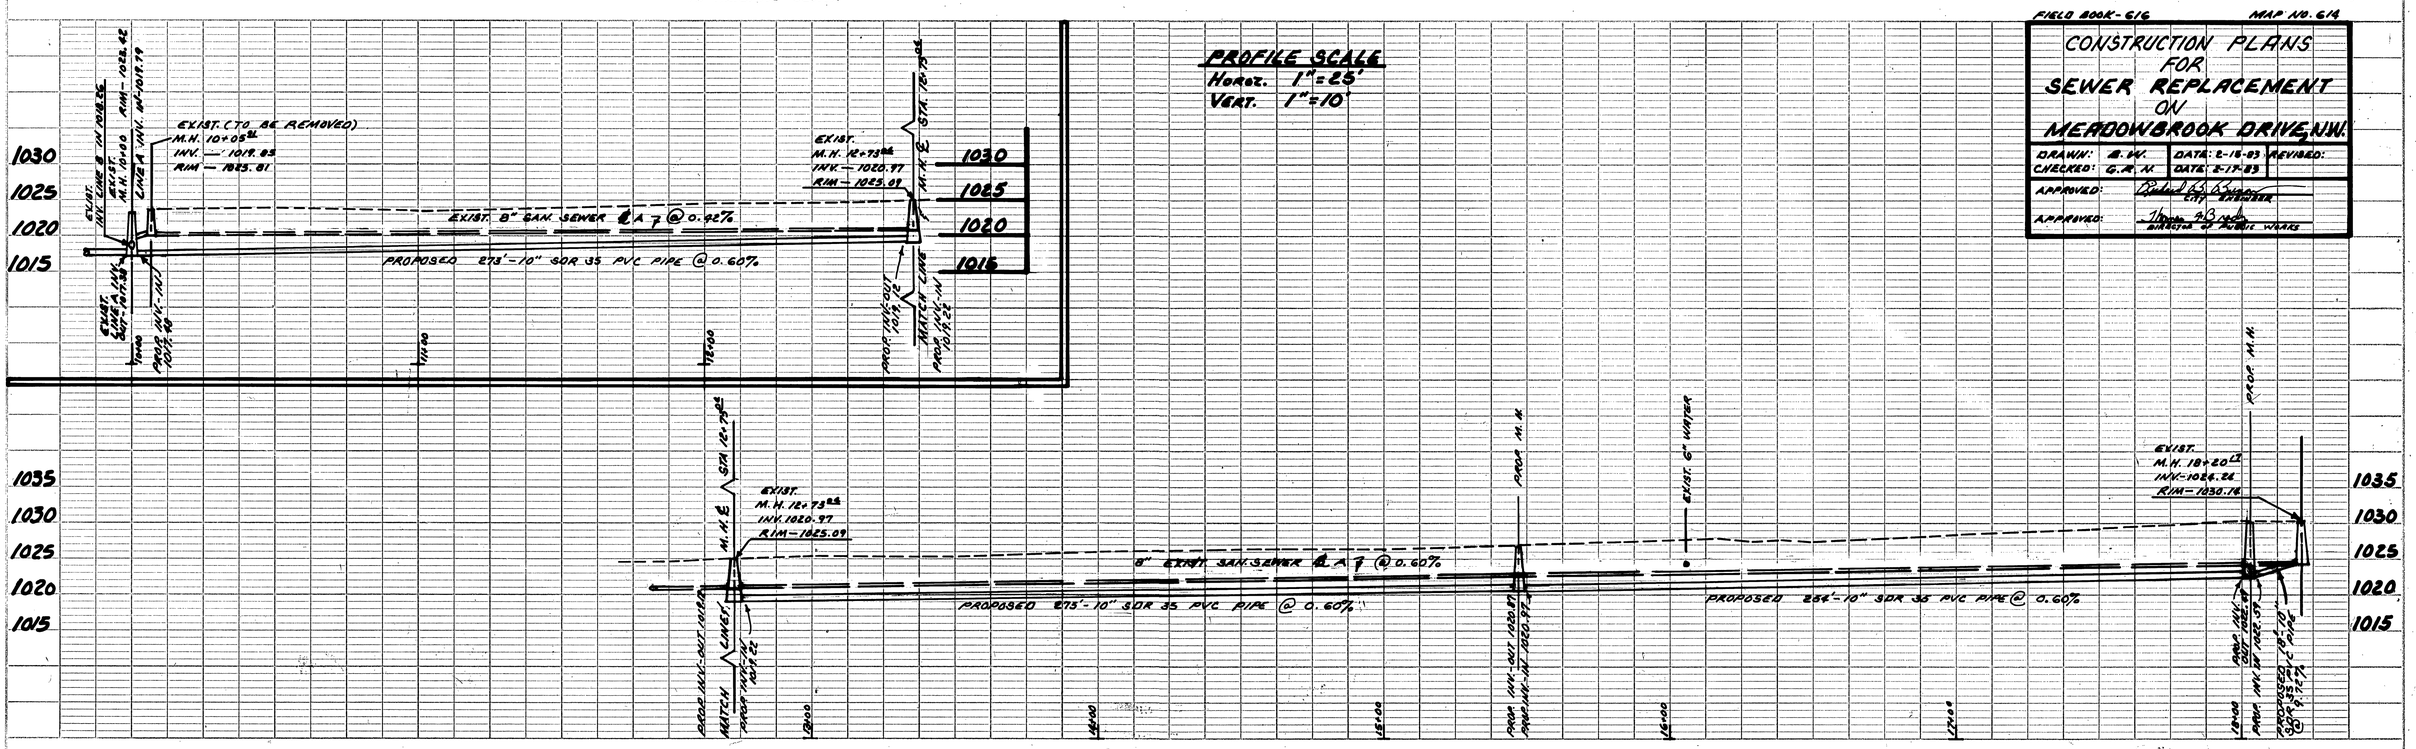

PLATE 1, PLAN-PROFILE
KEUFFEL & ESSER CO.

PLAN NO.	PROJECT	FILE NO.	SHEET NO.
A1			1 OF 1

PLAN NO. 5897