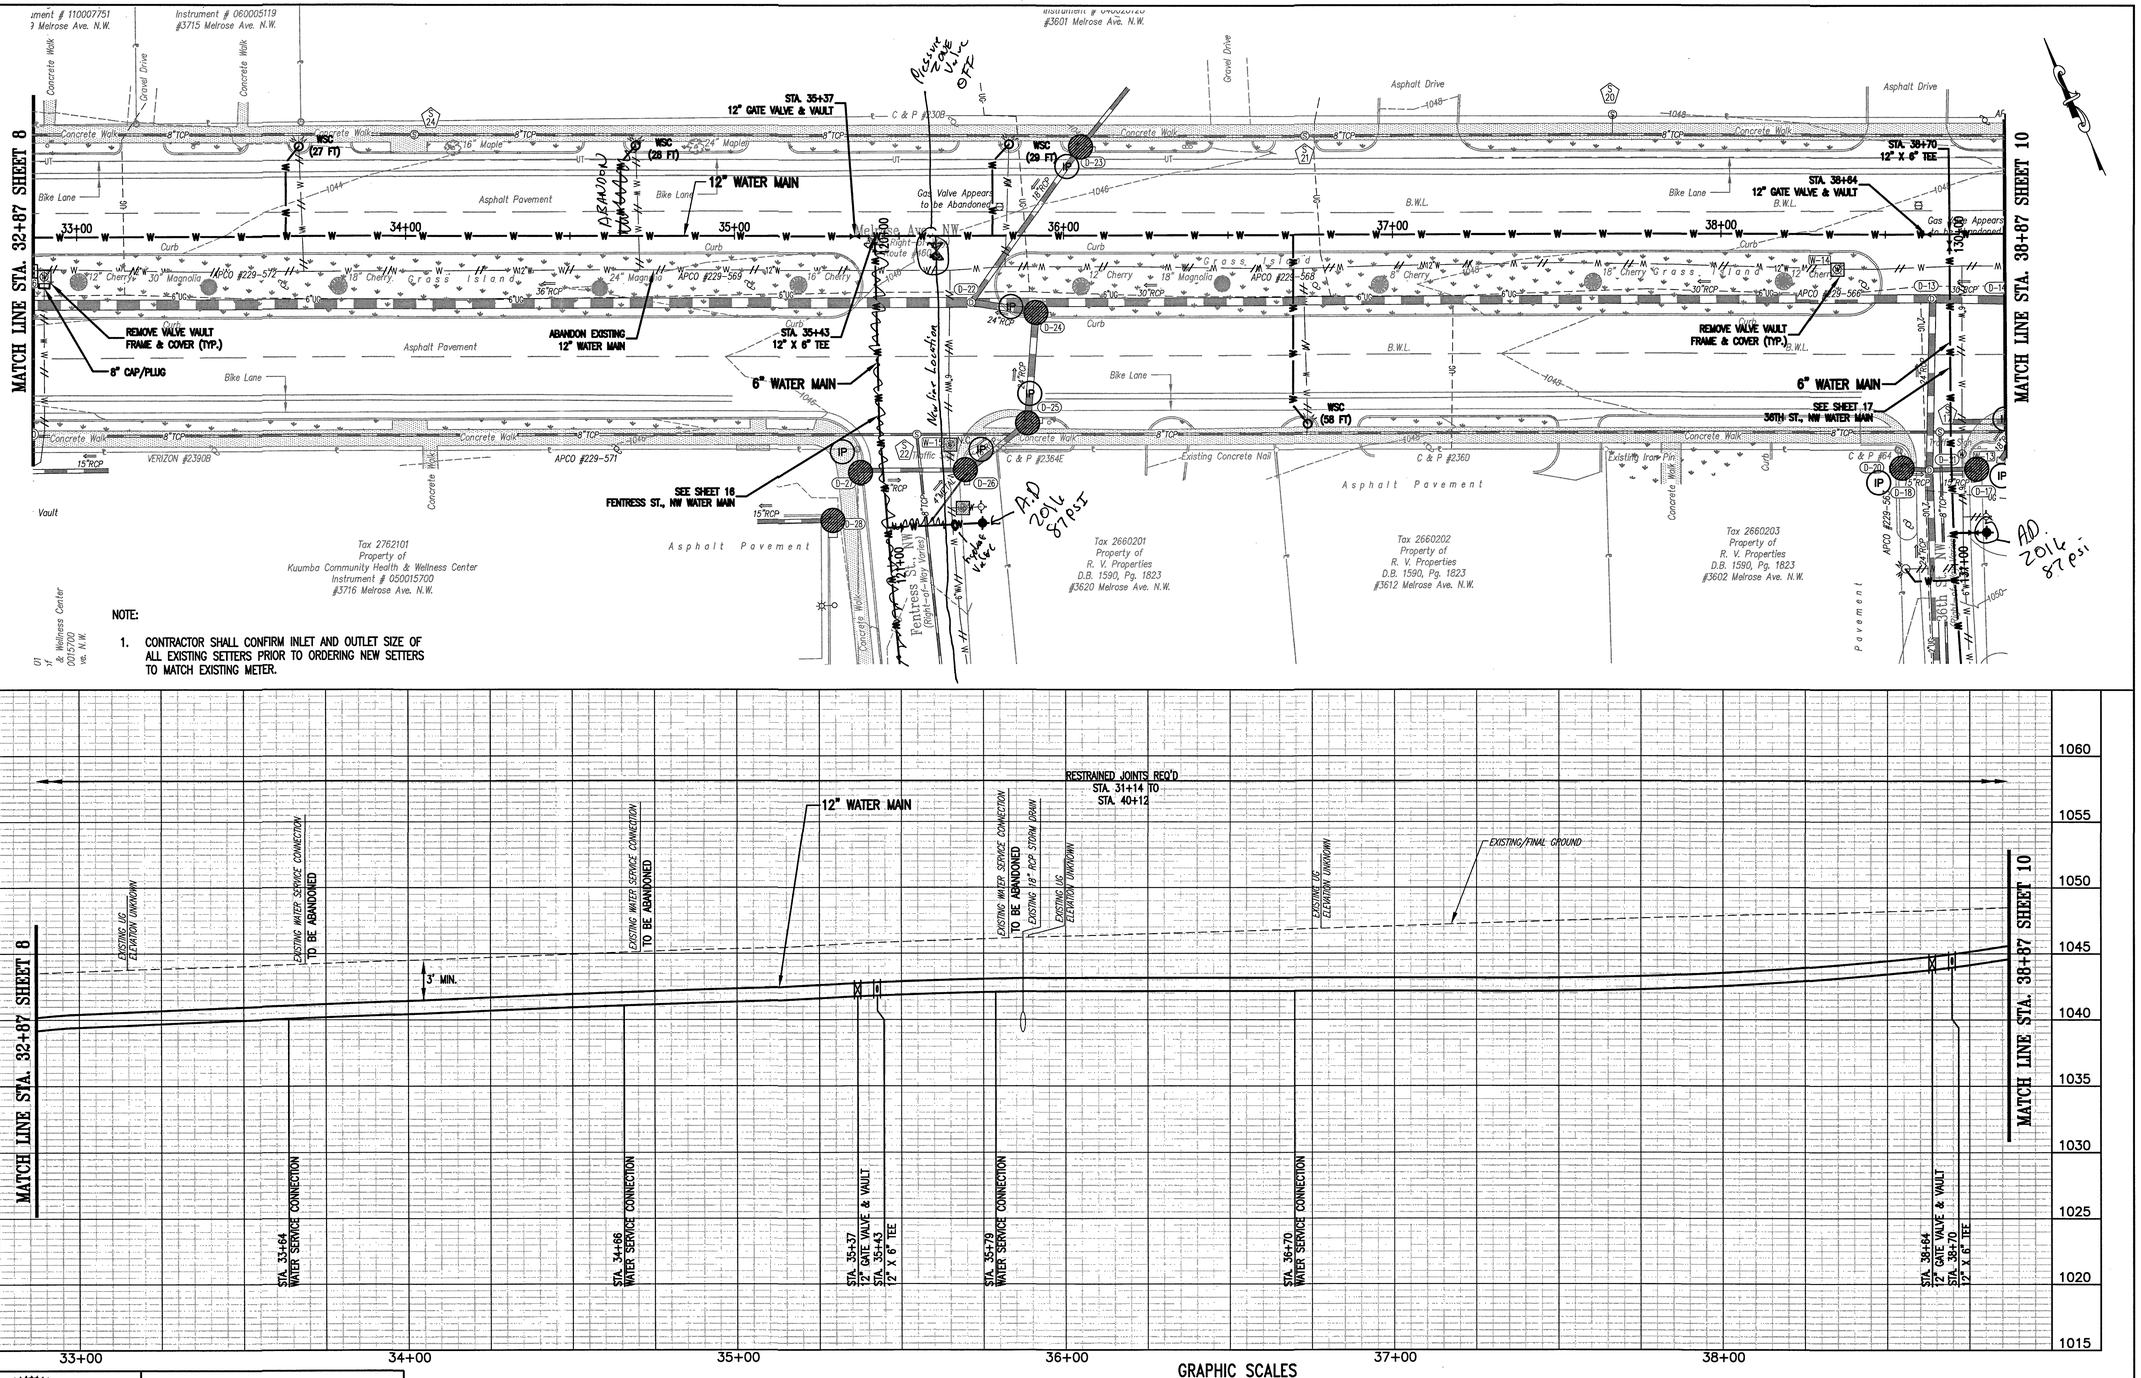

NOTE:

1. CONTRACTOR SHALL CONFIRM INLET AND OUTLET SIZE OF ALL EXISTING SETTERS PRIOR TO ORDERING NEW SETTERS TO MATCH EXISTING METER.

GRAPHIC SCALES

(IN FEET) HORIZ. 1 inch = 20 feet

(IN FEET) VERT: 1 inch = 5 feet

COMMONWEALTH OF VIRGINIA
GARY WAYNE FERN
Lic. No. 048914
6/30/2017
PROFESSIONAL ENGINEER

WRA
Whitman, Requardt & Associates, LLP
1700 Kraft Dr, Suite 1200, Blacksburg, VA 24060

WESTERN VIRGINIA WATER AUTHORITY
601 South Jefferson Street, Suite 300
Roanoke, Virginia 24011

DES: PJM	SCALE: AS SHOWN
DRAWN: JES	HORIZ: 1" = 20'
CHECK: GWF	VERT: 1" = 5"
DATE: 6/30/17	

MELROSE AVENUE, NW
WATER MAIN REPLACEMENT

MELROSE AVE., NW
PLAN - PROFILE
STA. 32+87 TO STA. 38+87

REV	DATE	DESCRIPTION

DRAWING	SHEET
–	9