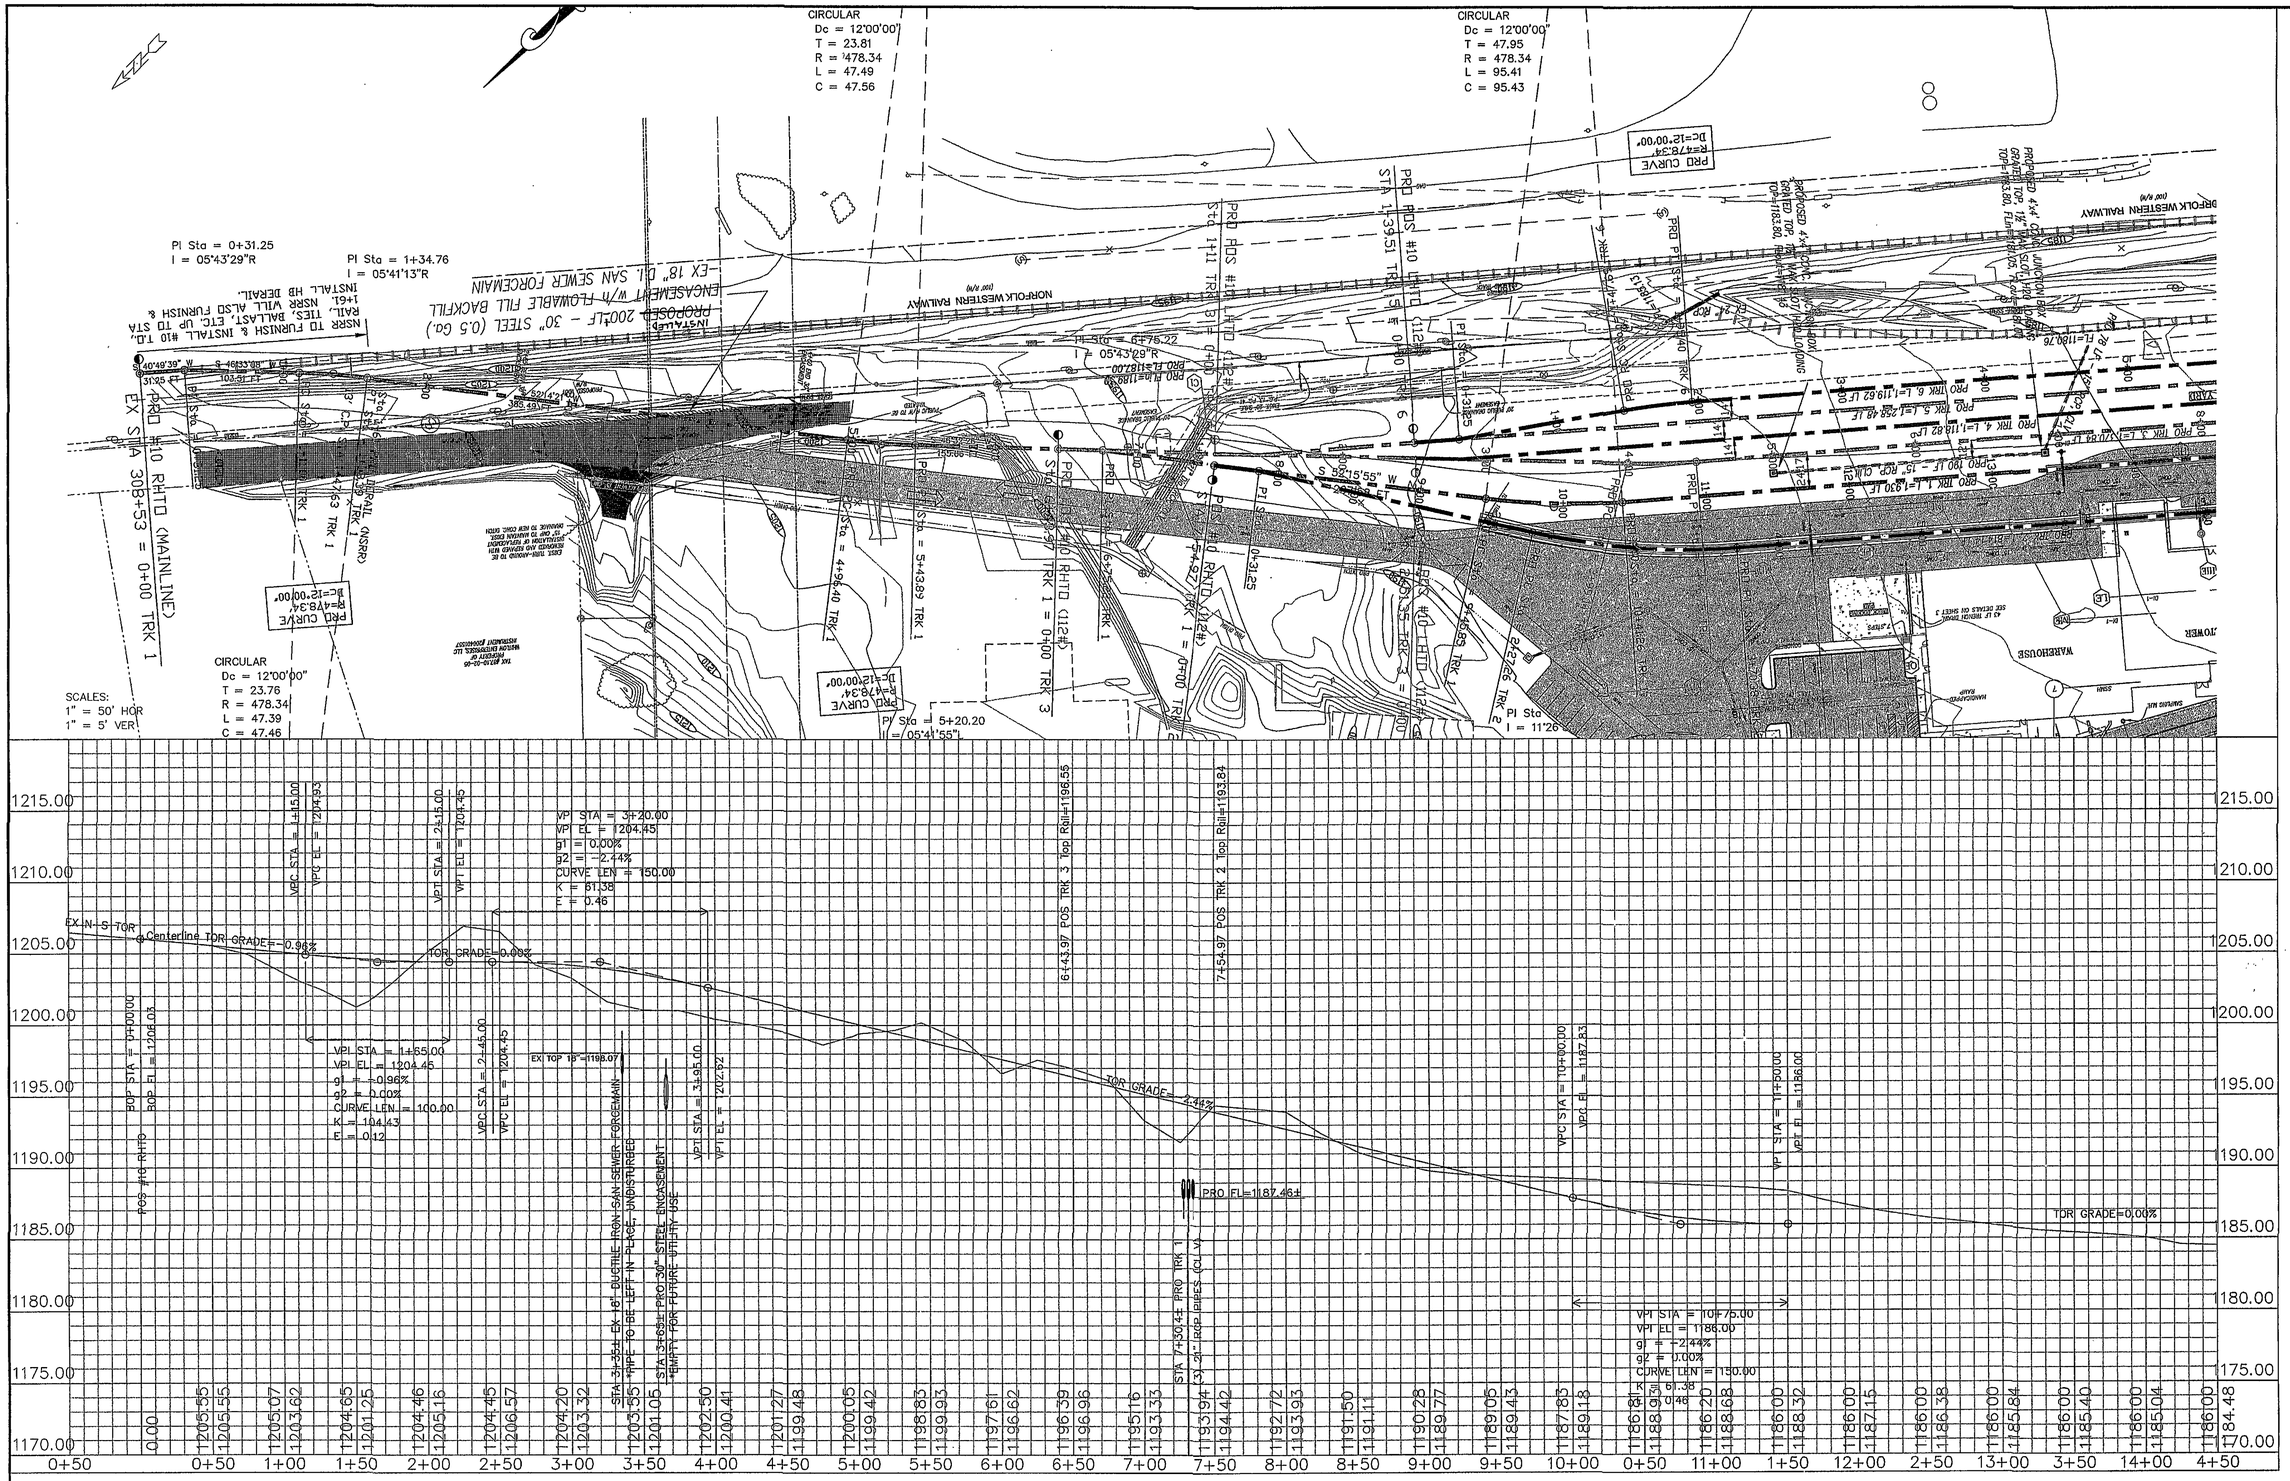

NOTE: SEE LUMSDEN ASSOCIATES, P.C. DEVELOPEMENT PLANS FOR ADDITIONAL SITE DRAINAGE INFORMATION.

NOTE: SEE CROSS-SECTION SHEET C-9 AND DETAIL SHEET D-1 FOR PIPE LOCATION DETAILS.

30" STEEL ENCASEMENT

AS - BUILT 05/23/2007

WVWA ID# 6QTJLW

05 DEC 06 REV-E

SEAL
COMMONWEALTH OF VIRGINIA
ROBERT BRADLEY GRAHAM
No. 0402 042300
PROFESSIONAL ENGINEER

12/4/06

REVISED ON:		
NO.	DATE OF REVISION	BY
1	05 DEC 06	CCR

W. WILLIAM GRAHAM JR., INC.
CONSULTING ENGINEERS
LITTLE ROCK, ARKANSAS

MENNEL MILLING FACILITY
Proposed Rail Spur Facility - Roanoke Co., VA
Design Plan & Profile - Proposed Track 1

DESIGNER: CCR
CHECKER: RBG
DRAFTER: CCR

PROJECT: 2006_014

SHEET: C2

2 OF 17

G:\Engactive\2006_014\RDp0001.dwg Tue Dec 05 16:13:41 2006 W. Wm. Graham, Jr. INC.