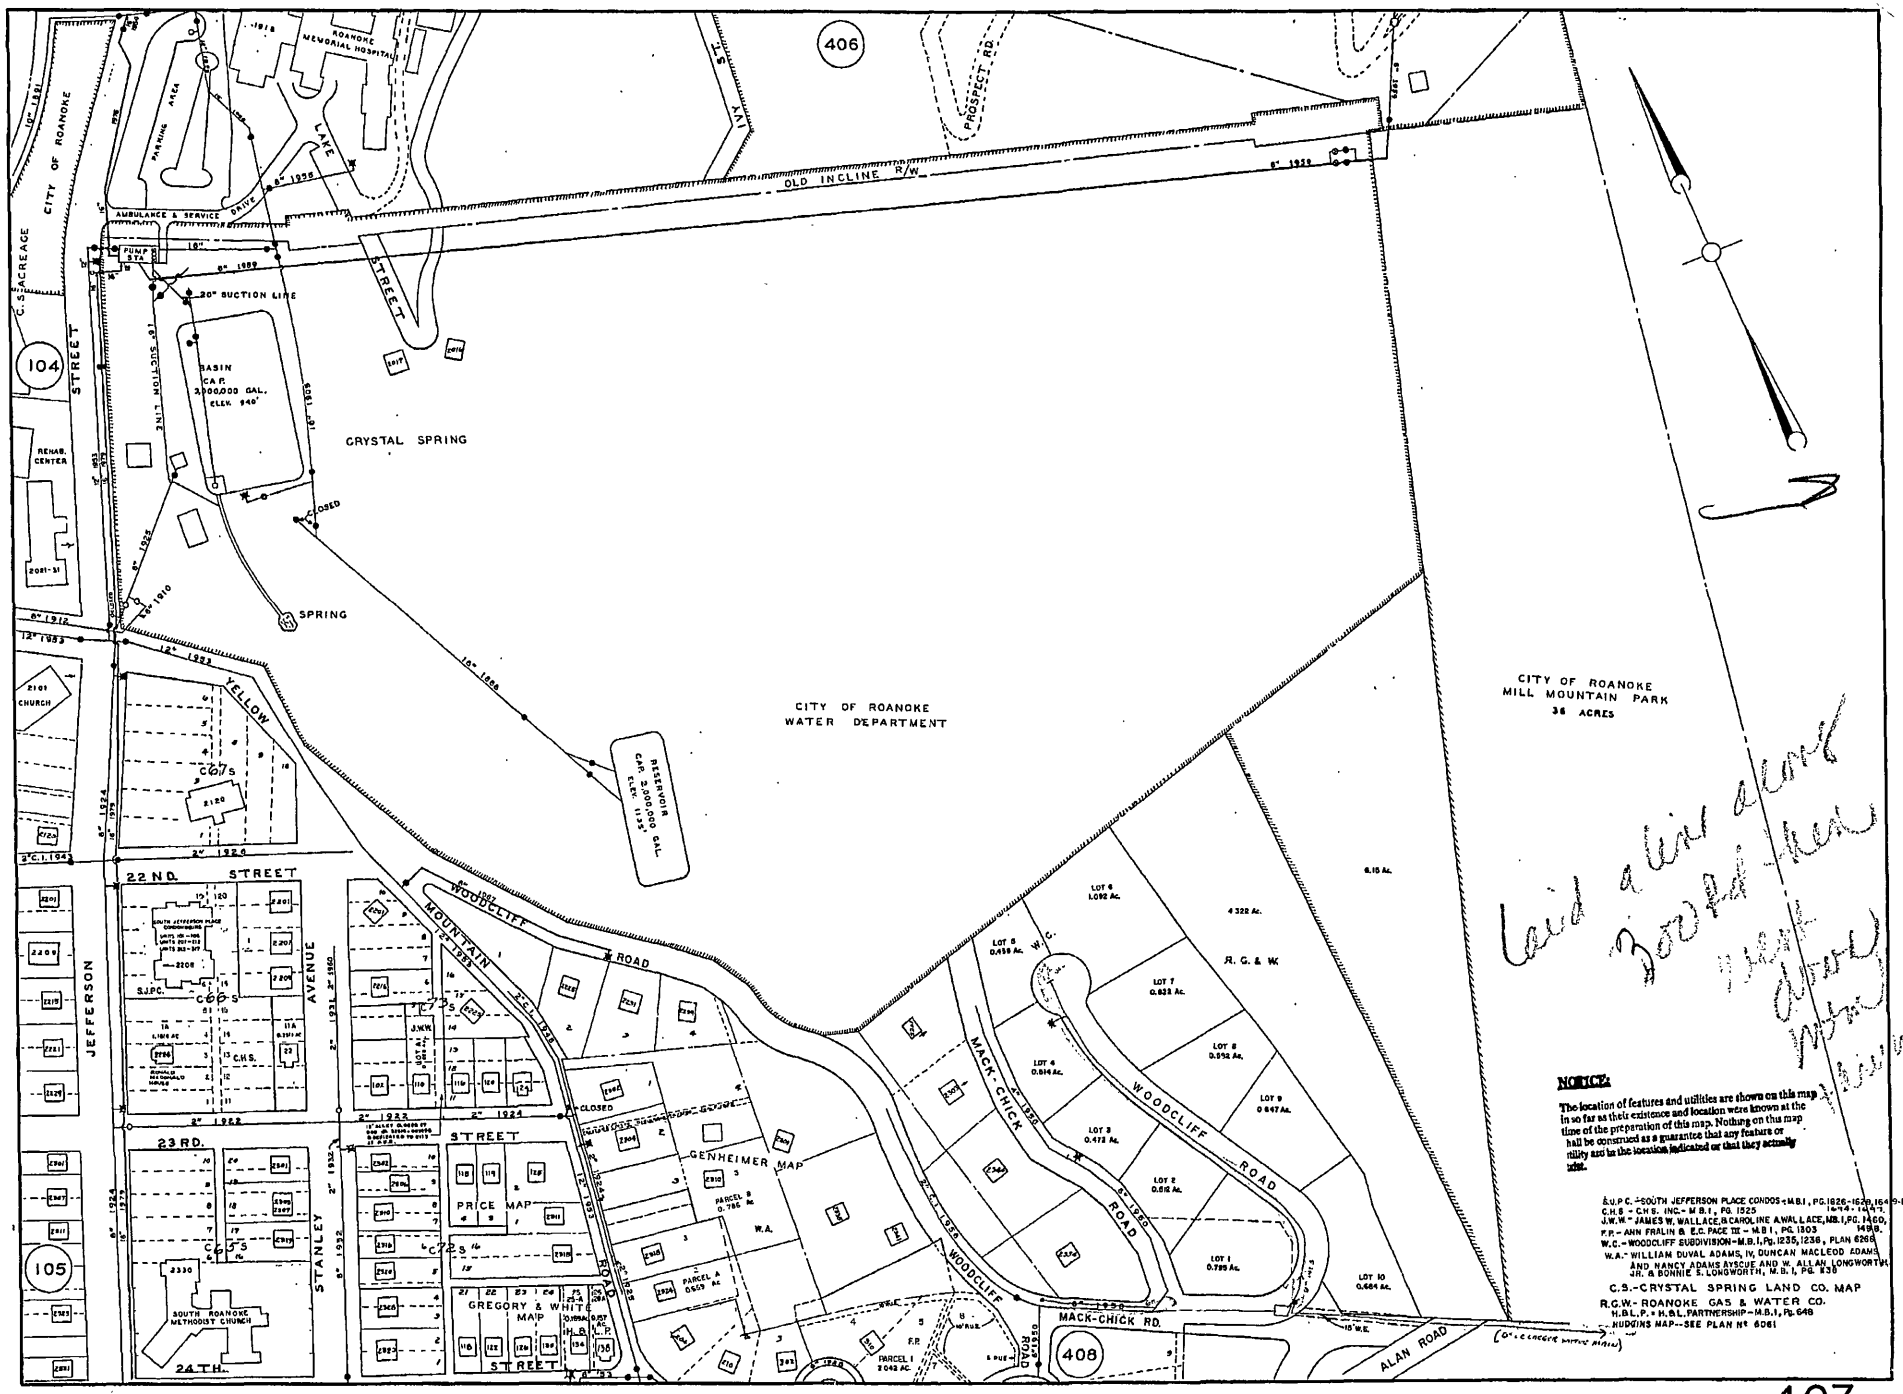

Laid a line along 300 ft. then West along

407