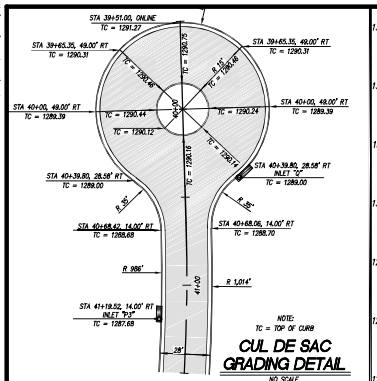

CUL DE SAC GRADING DETAIL

NO SCALE

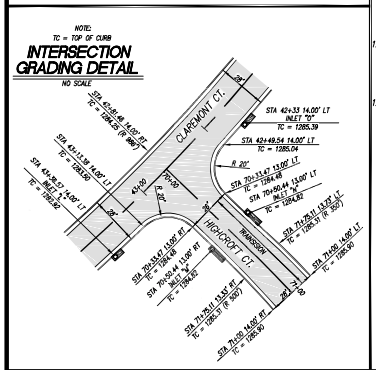

INTERSECTION GRADING DETAIL

NO SCALE

CLAREMONT COURT

SCALE: 1" = 50' HOR. 10' VERT.

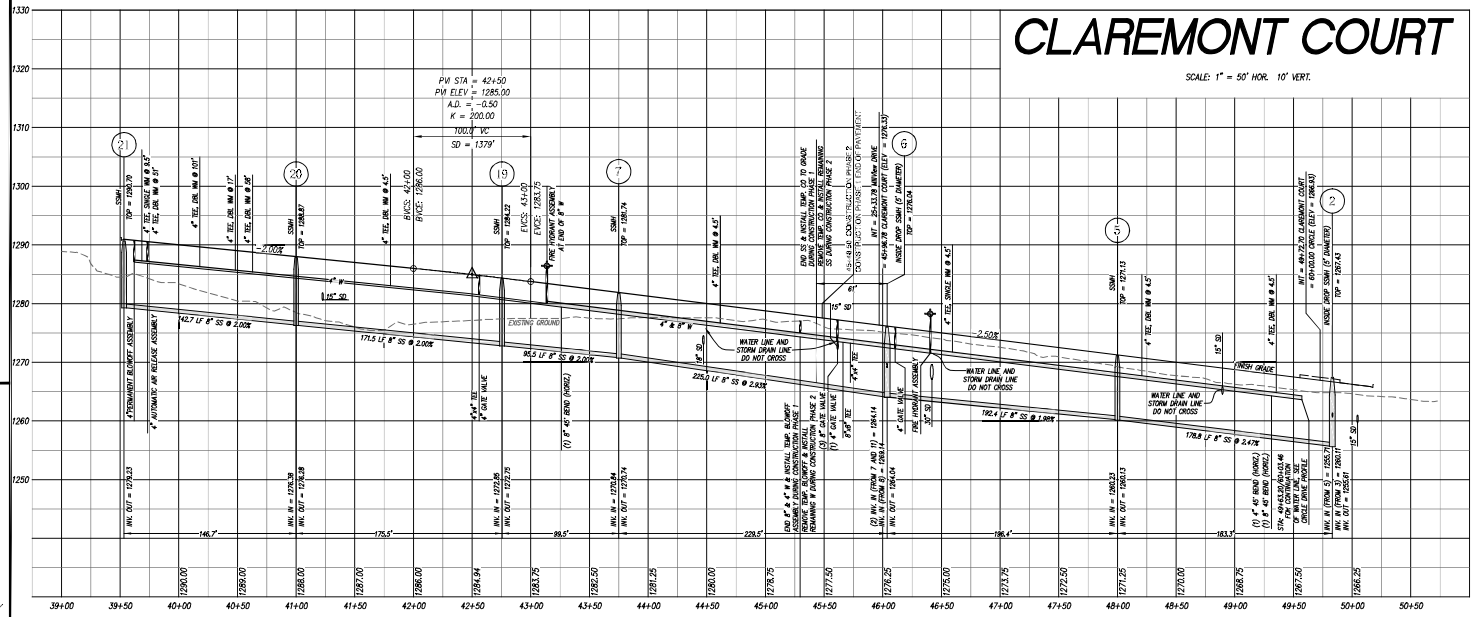

CIRCLE

SCALE: 1" = 50' HOR. 10' VERT.

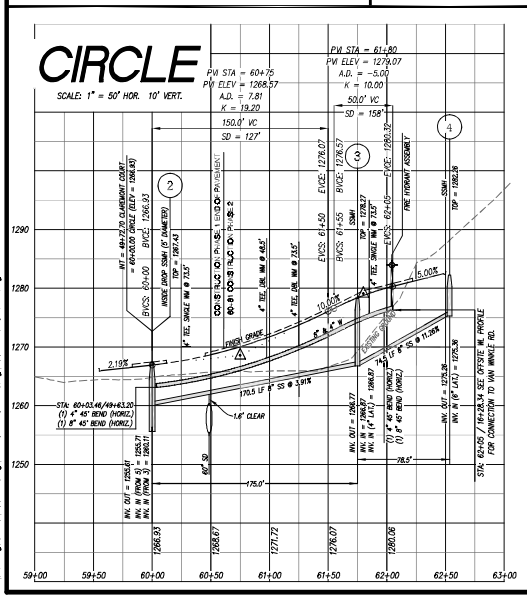

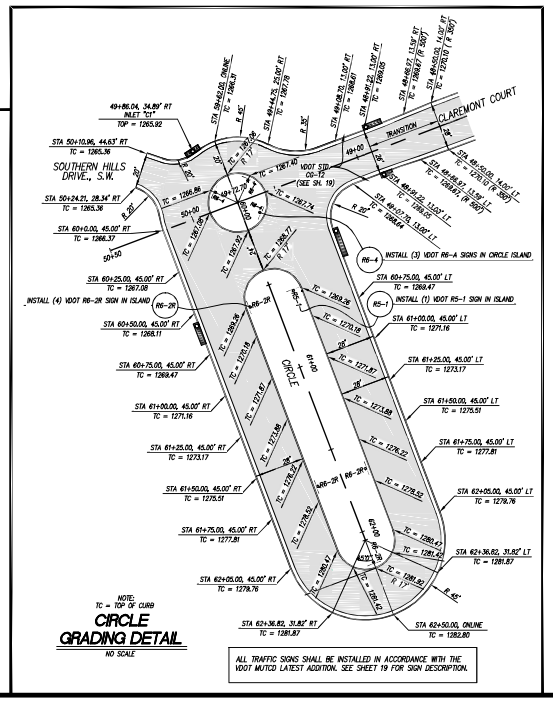

CIRCLE GRADING DETAIL

NO SCALE

ALL TRAFFIC SIGNS SHALL BE INSTALLED IN ACCORDANCE WITH THE VDOT MUTCD LATEST ADDITION. SEE SHEET 19 FOR SIGN DESCRIPTION.

SOUTHERN HILLS DR., S.W.

SCALE: 1" = 50' HOR. 10' VERT.

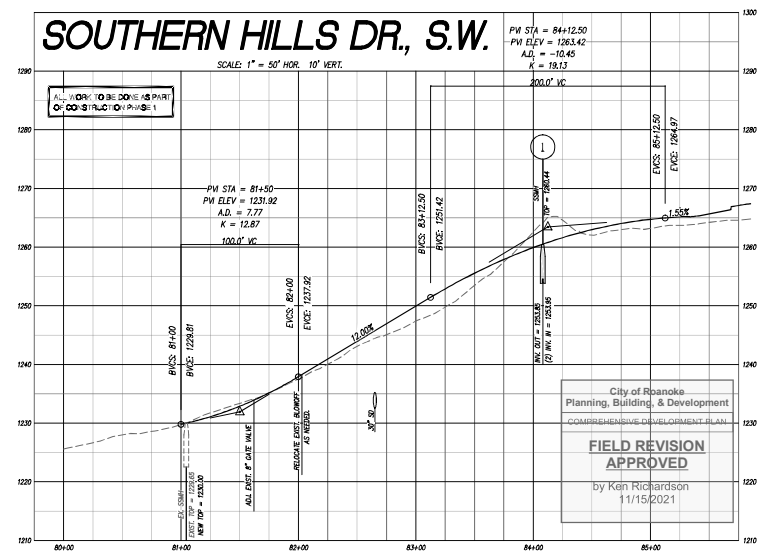

City of Roanoke
Planning, Building, & Development
COMPREHENSIVE DEVELOPMENT PLAN
FIELD REVISION APPROVED
by Ken Richardson
11/15/2021

Lumsden Associates, P.C.
ENGINEERS | SURVEYORS | PLANNERS
486 BRAMBLETON AVENUE
P.O. BOX 20089
ROANOKE, VIRGINIA 24018
PHONE (540) 774-4411
FAX (540) 772-9415
WWW.LUMSDENPC.COM

COMMONWEALTH OF VIRGINIA
ANDREW P. LUMSDEN
Lic. No. 022215
4/15/21
PROFESSIONAL ENGINEER

ROAD PROFILES

DEVELOPMENT PLANS FOR
MillView SUBDIVISION
PREPARED FOR
WTSH, LLC
SITUATED IN
THE CITY OF ROANOKE, VIRGINIA

REVISIONS		
NO.	DATE	DESCRIPTION
1	4/15/2021	REVISED ROAD NAMES
2		
3		
4		
5		

DATE March 10, 2020
SCALE (H) 1"=50' (V) 1"=10'
COMMISSION NO. 2003-374N
SHEET 9 OF 19