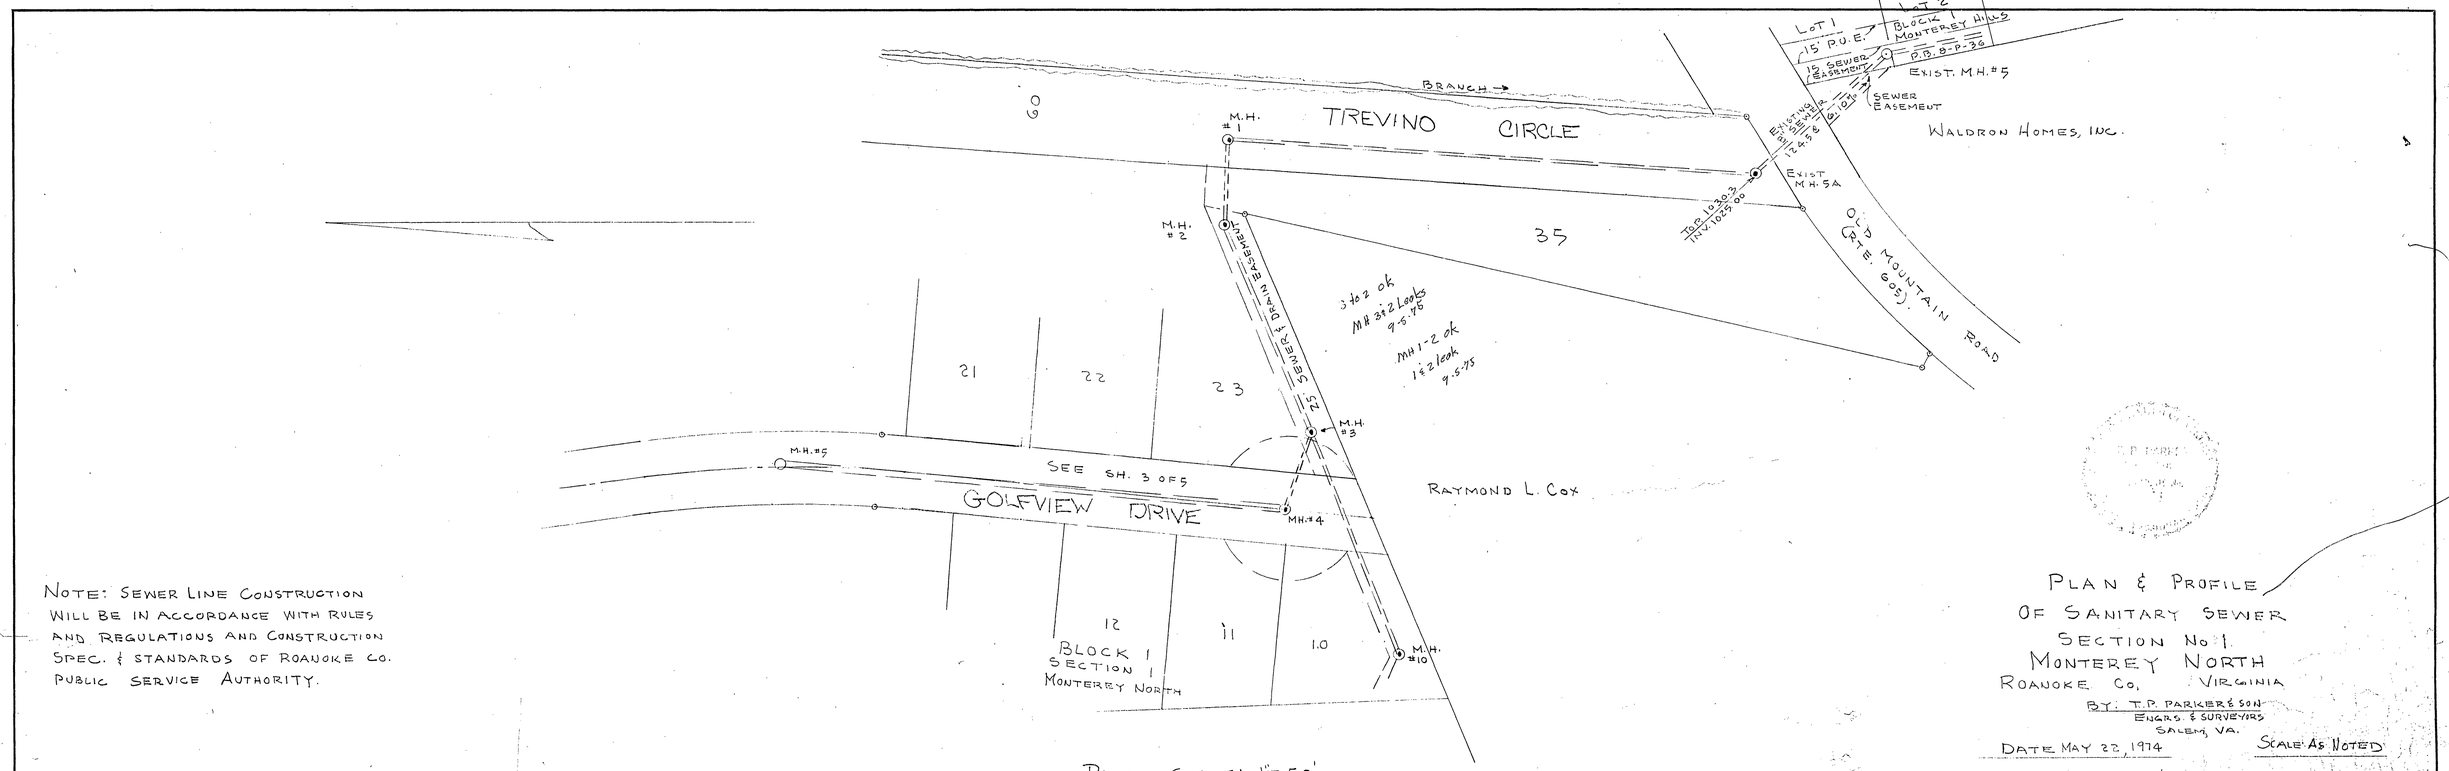

NOTE: SEWER LINE CONSTRUCTION WILL BE IN ACCORDANCE WITH RULES AND REGULATIONS AND CONSTRUCTION SPEC. & STANDARDS OF ROANOKE CO. PUBLIC SERVICE AUTHORITY.

PLAN & PROFILE
OF SANITARY SEWER
SECTION No. 1
MONTEREY NORTH
ROANOKE Co. VIRGINIA

BY: T.P. PARKER & SON
ENGRS. & SURVEYORS
SALEM, VA.

DATE MAY 22, 1974

SCALE: AS NOTED

PLAN	BY	DATE
SURVEYED		
PLOTTED		
ALIGNMENT CHECKED		
R.O.W. CHECKED		
NOTE BOOK		
No.		

PROFILE	BY	DATE
SURVEYED		
PLOTTED		
GRADES CHECKED		
R.O.W. CHECKED		
NOTE BOOK		
No.	STRUCTURE NOTATIONS CHECKED	

K+E PLATE 1, PLAN-PROFILE
KEUFFEL & ESSER CO.
48 7008 MADE IN U.S.A.

MONTEREY