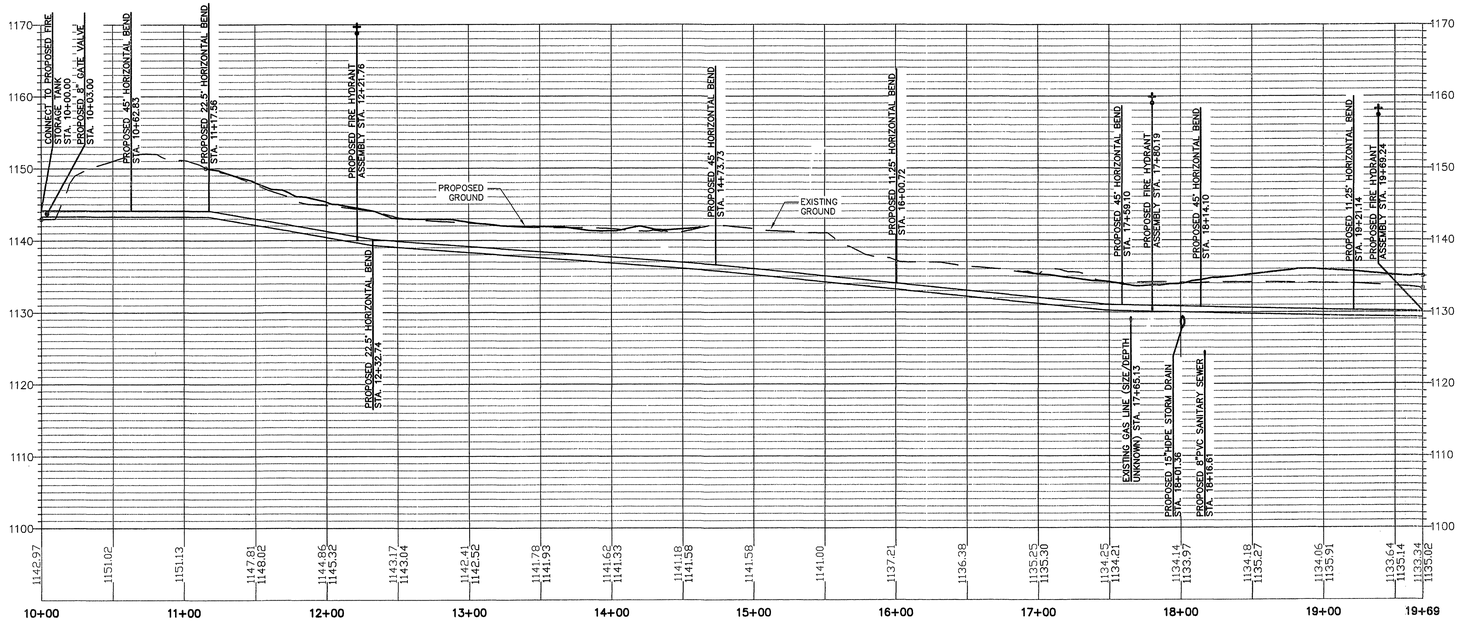

FIRE WATERLINE PROFILE

SCALES: 1"=50' HORIZ., 1"=10' VERT.

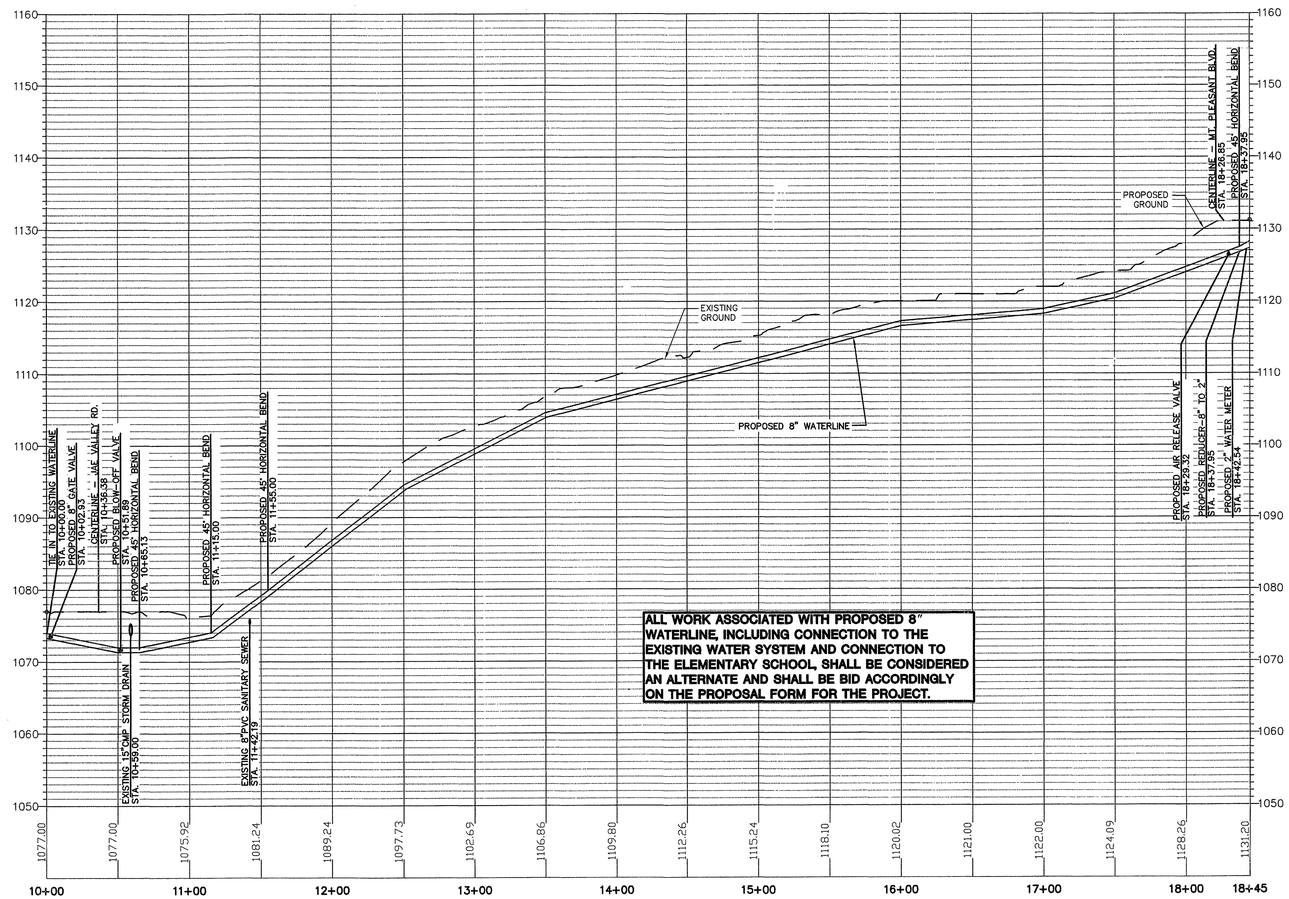

ALL WORK ASSOCIATED WITH PROPOSED 8" WATERLINE, INCLUDING CONNECTION TO THE EXISTING WATER SYSTEM AND CONNECTION TO THE ELEMENTARY SCHOOL, SHALL BE CONSIDERED AN ALTERNATE AND SHALL BE BID ACCORDINGLY ON THE PROPOSAL FORM FOR THE PROJECT.

OFF-SITE WATERLINE PROFILE

SCALES: 1"=50' HORIZ., 1"=10' VERT.

APPROVED

GAY AND NEEL, INC.
CIVIL ENGINEERING
LAND PLANNING
SURVEYING
328 Mountain Avenue S.W.
Roanoke, Virginia 24016
Phone: (540) 345-1110 Fax: (540) 345-5560
Email: info@gayandneel.com

mark	date	by	description
#1	07/10/2009	MPT	3rd Review
#2	07/28/2009	MPT	Final Review

revisions

DATE	MAY 31, 2009
PROJECT	08142-03
DESIGNED	MPT
DRAWN	MPT, RWA
CHECKED	RCM, TMK

RRMM
ARCHITECTS, PC
28 West Church Ave
Roanoke, VA 24011
(540)344-1212 / fax (540)344-1321

COMMONWEALTH OF VIRGINIA
TREVOR M. KIMZEY
Lic. No. 036345
07/28/09
PROFESSIONAL ENGINEER

PROJECT MOUNT PLEASANT ELEMENTARY SCHOOL 2009 RENOVATIONS & ADDITIONS
ROANOKE COUNTY PUBLIC SCHOOLS
3216 MOUNT PLEASANT BOULEVARD
ROANOKE, VA
VIRGINIA DEPARTMENT OF EDUCATION, 80-560

DRAWING WATERLINE PROFILES

GNI JN 2055.0

SHEET C4-04

U:\Drawings\2055.0\Plans\C3D-2055.0-SP.dwg, C4-04_VIL_PROFILES, 8/3/2009 11:13:16 AM, mtomlinson, RKE HP DesignJet 500 ps3, 1:1