Comm. No. 6301

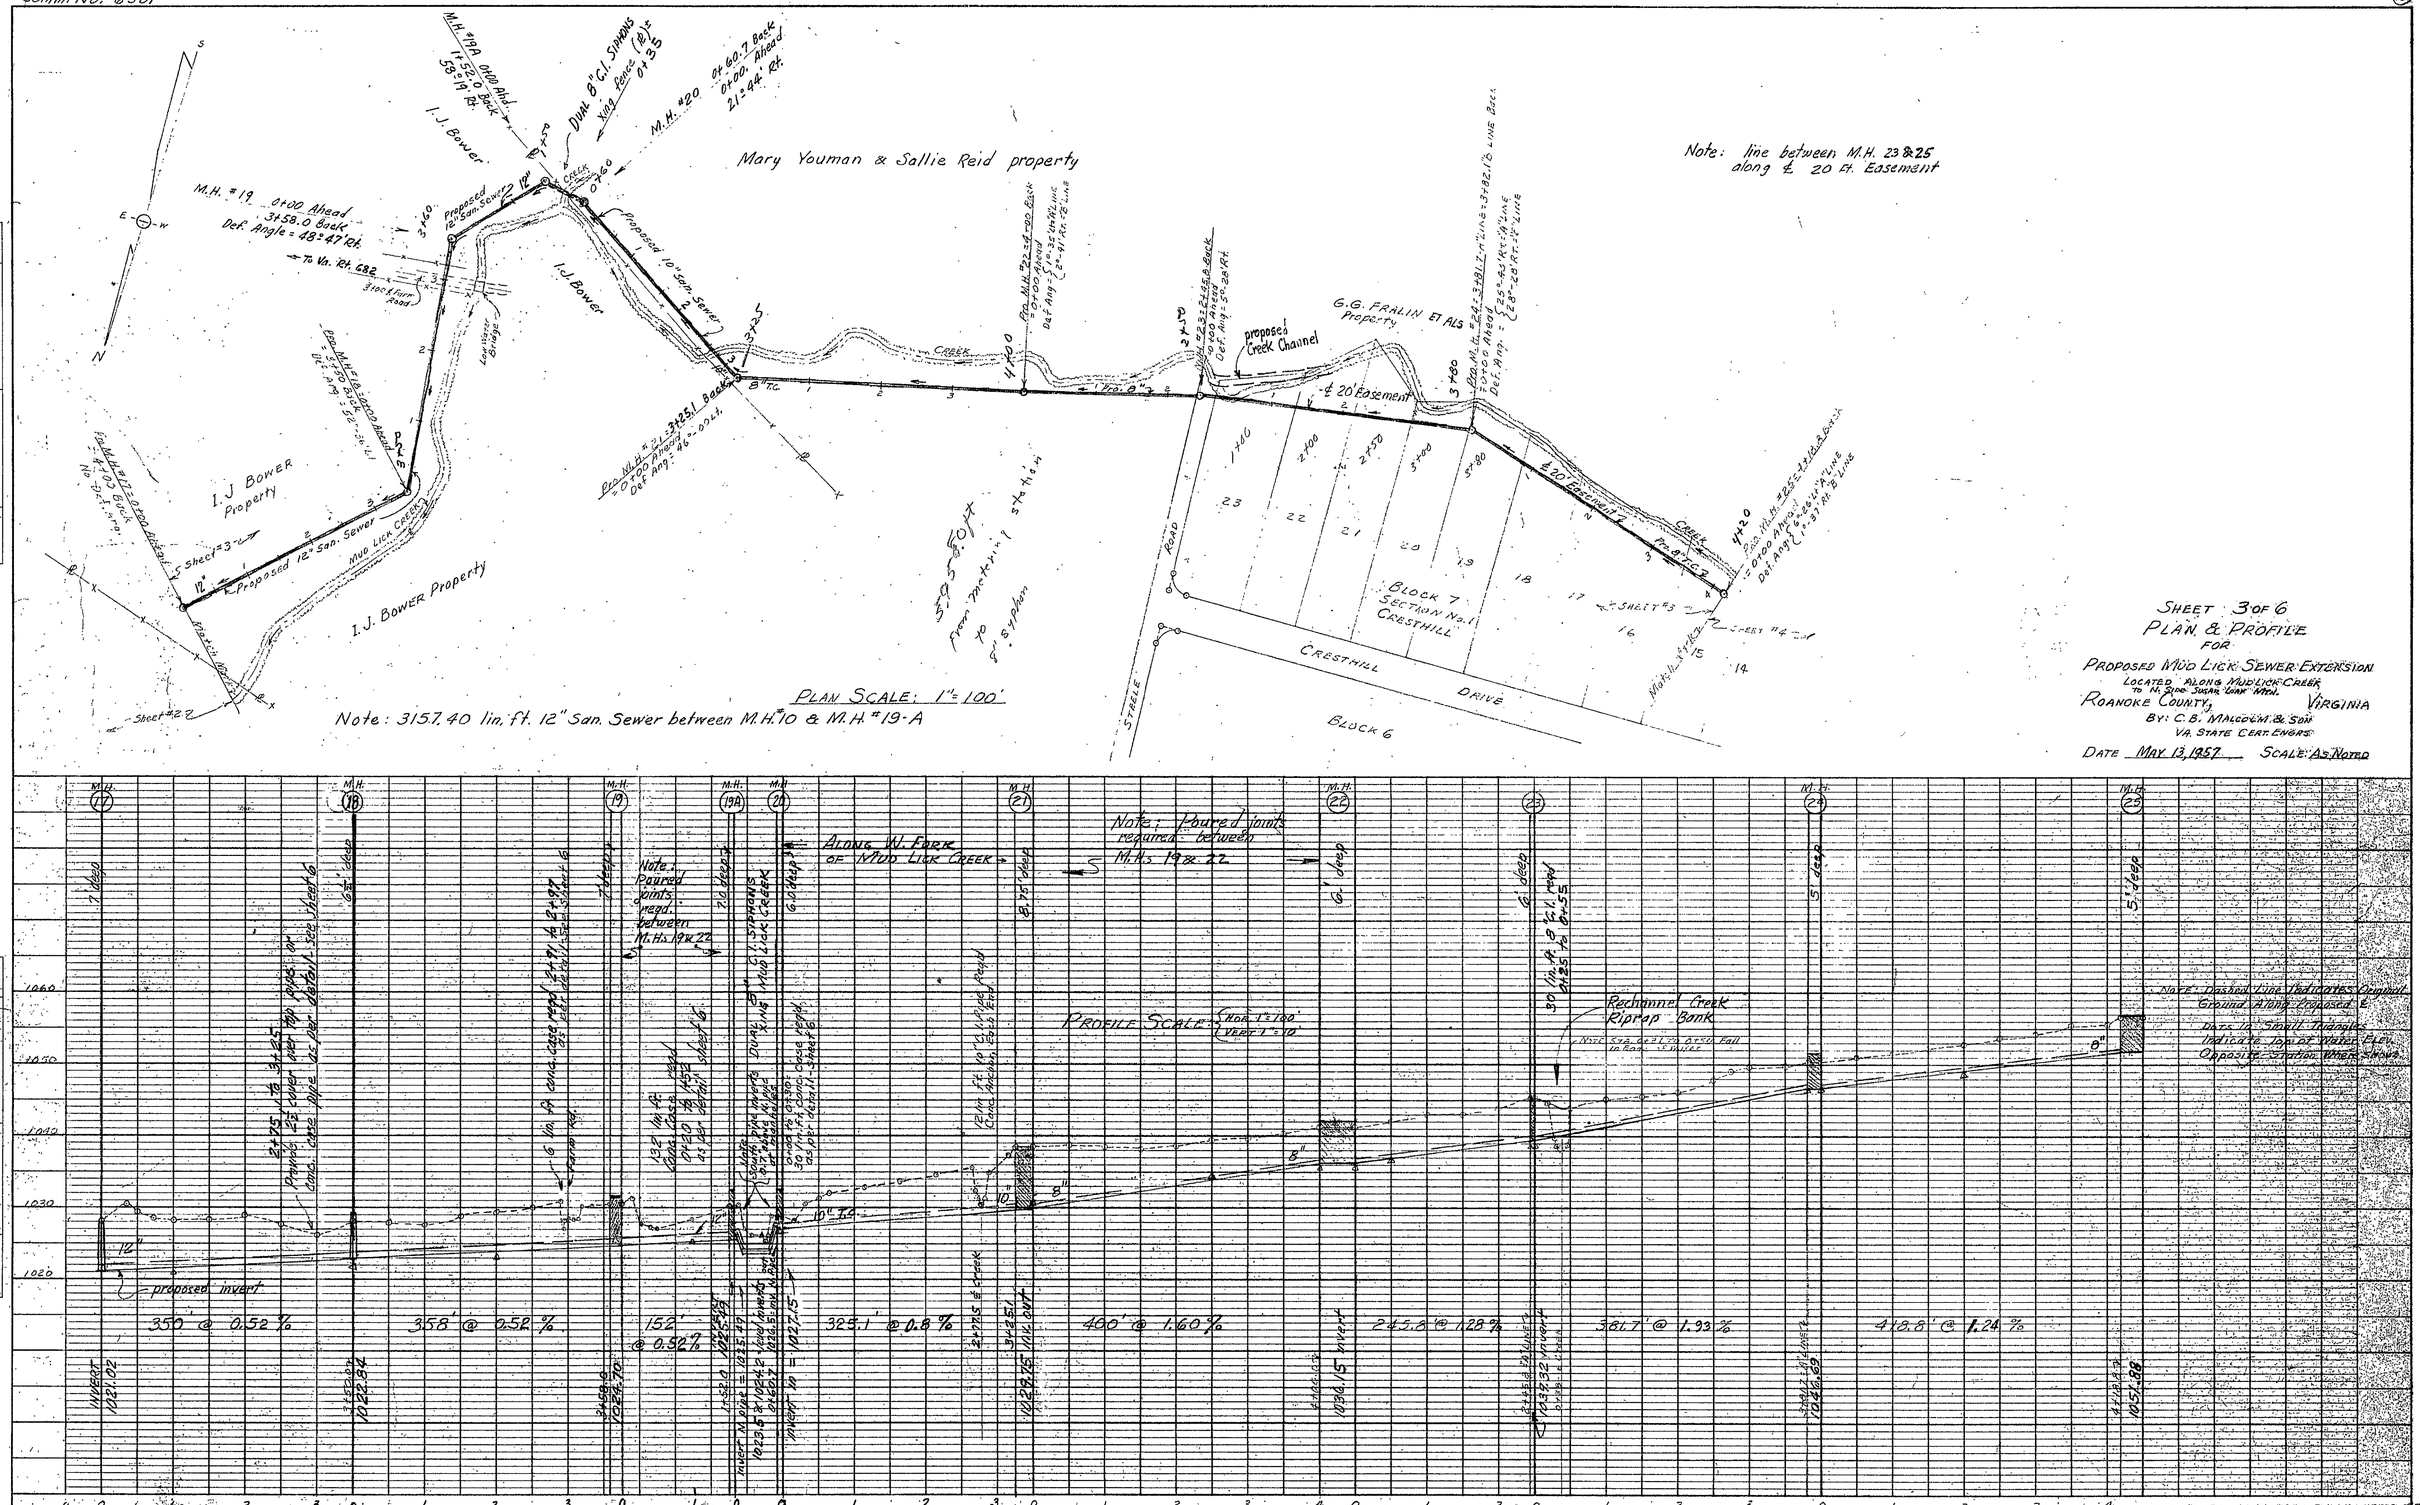

PLAN		BY	DATE
NOTE BOOK	SURVEYED	R.B.M.	
	PLOTTED	L.B.F.	
	ALIGNMENT CHECKED		
NO. M62-27	PVT. OF MAP CHECKED		

PROFILE		BY	DATE
NOTE BOOK	SURVEYED	R.B.M.	
	PLOTTED	L.B.F.	
	GRADES CHECKED		
NO. M62-27	BI M. NOTED		
	STRUCTURE NOTATIONS CH'KD		