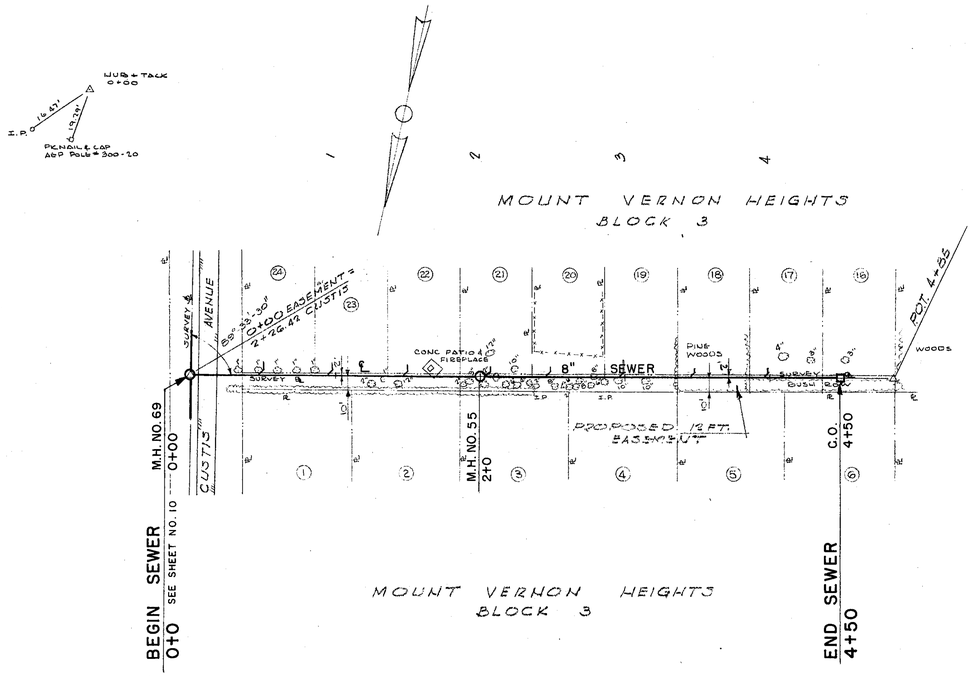

SCALE : 1 IN. = 50 FT.

B.M. ELEV. 1104.26
SPIKE IN AEP POLE # 300-21
N.E. COR. BUNKER HILL & CUSTIS

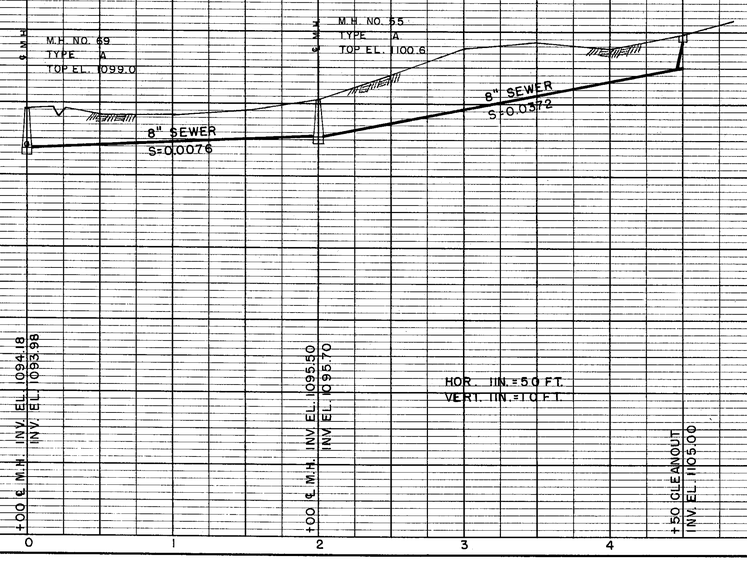

PLAN		BY	DATE
	SURVEYED		
	PLOTTED	R. E. R.	4-9-63
	ALIGNMENT CHECKED	R. C. P.	4-11-63
NOTE BOOK	RT. OF WAY CHECKED		
NO.			

PROFILE		BY	DATE
	SURVEYED		
	PLOTTED	R. E. R.	4-9-63
	GRADES CHECKED	R. C. P.	4-11-63
NOTE BOOK	B. M. & NOTED		
NO.	STRUCTURE NOTATNS CH'KD		

ROANOKE COUNTY SANITATION AUTHORITY
ROANOKE COUNTY, VIRGINIA

SANITARY SEWERAGE SYSTEM
PROJECT NO. 63-2
EASEMENT BETWEEN BRAMBLETON & BUNKER HILL
STA. 0+00 TO 4+50

DESIGNED:	W. E. C.	LANGLEY AND McDONALD CONSULTING ENGINEERS NORFOLK, VA.	SCALE: AS SHOWN
PLOTTED:	R. C. P.		DATE: APRIL 22, 1963
DRAWN:	R. D. H.		SHEET: 11 OF 16
CHECKED:	W. C. C.		DWG. NO: 616126

PLATE 1 - PLAN - PROFILE O. P. R. & R. E. STANDARD