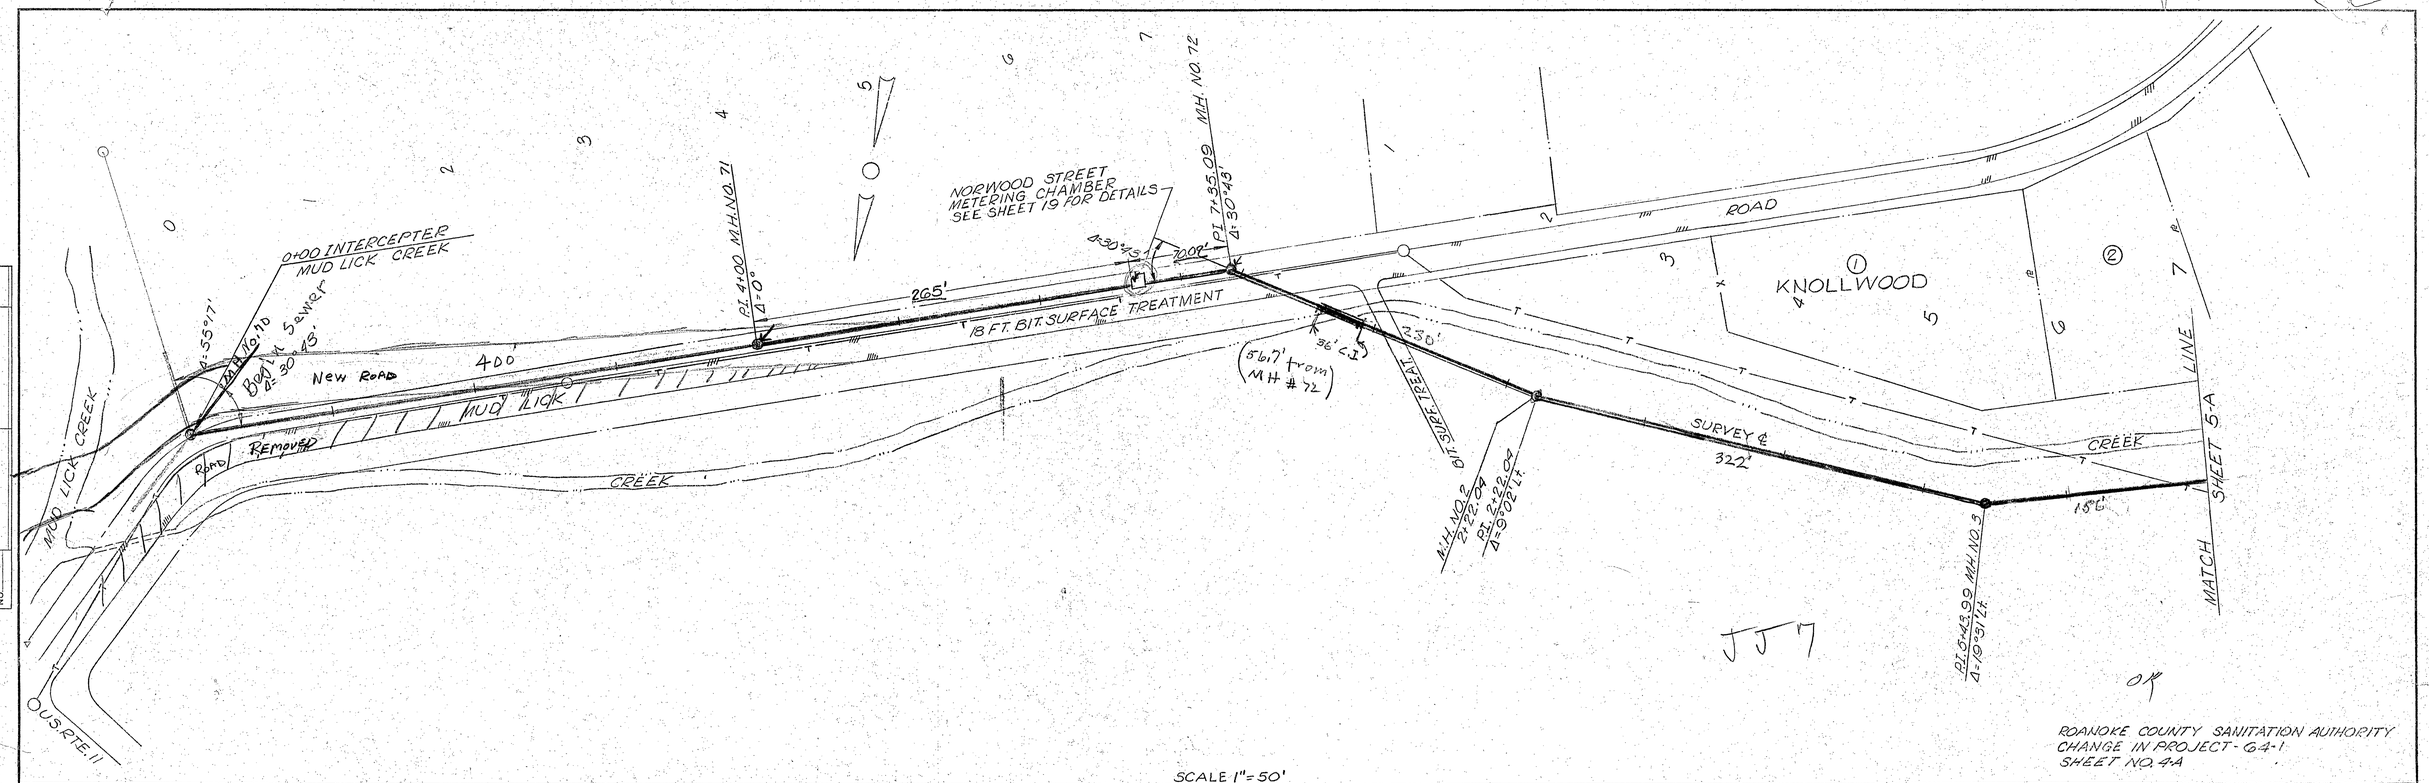

ROANOKE COUNTY SANITATION AUTHORITY
CHANGE IN PROJECT - 64-1
SHEET NO. 4A

SCALE 1" = 50'

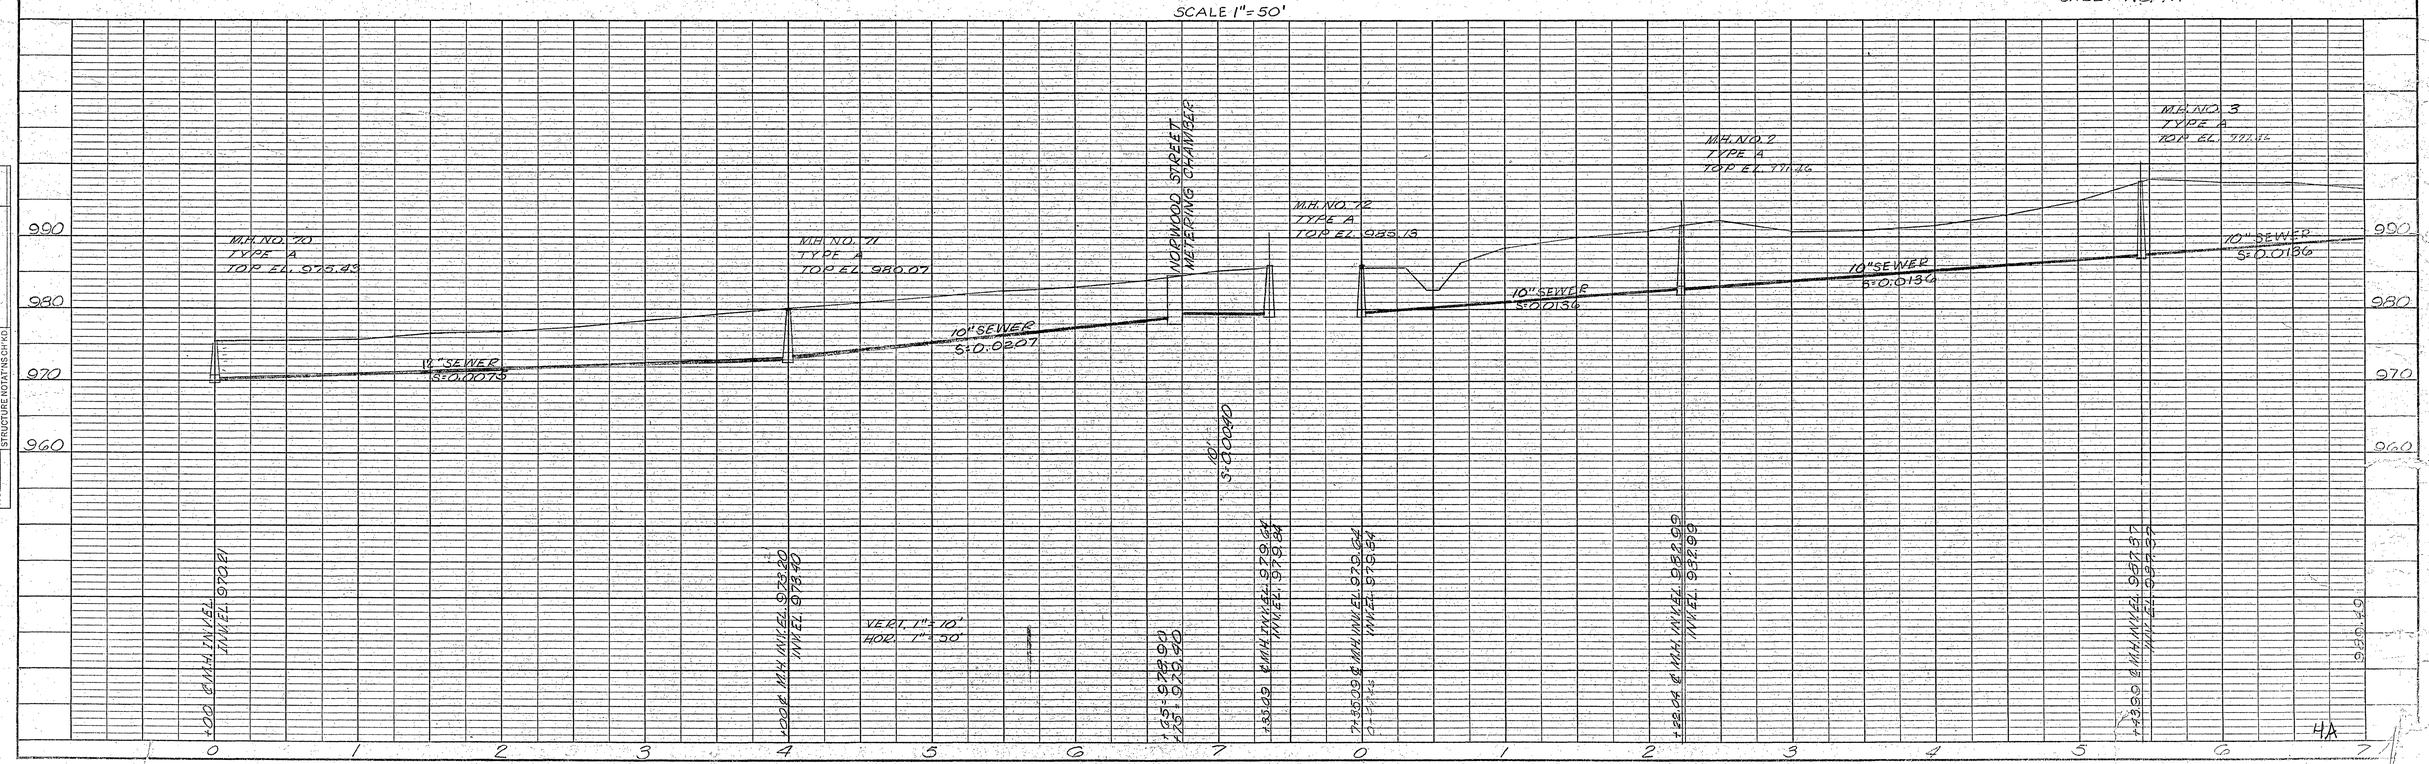

PLAN		BY	DATE
SURVEYED			
PLOTTED			
NOTE BOOK	ALIGNMENT CHECKED		
	RT. OF WAY CHECKED		
NO.			

PROFILE		BY	DATE
SURVEYED			
PLOTTED			
NOTE BOOK	GRADES CHECKED		
	R.O.W. CHECKED		
NO.	STRUCTURE NOTATNS CH'KD		

PLATE 1, PLAN-PROFILE
KEUFFEL & ESSER CO.