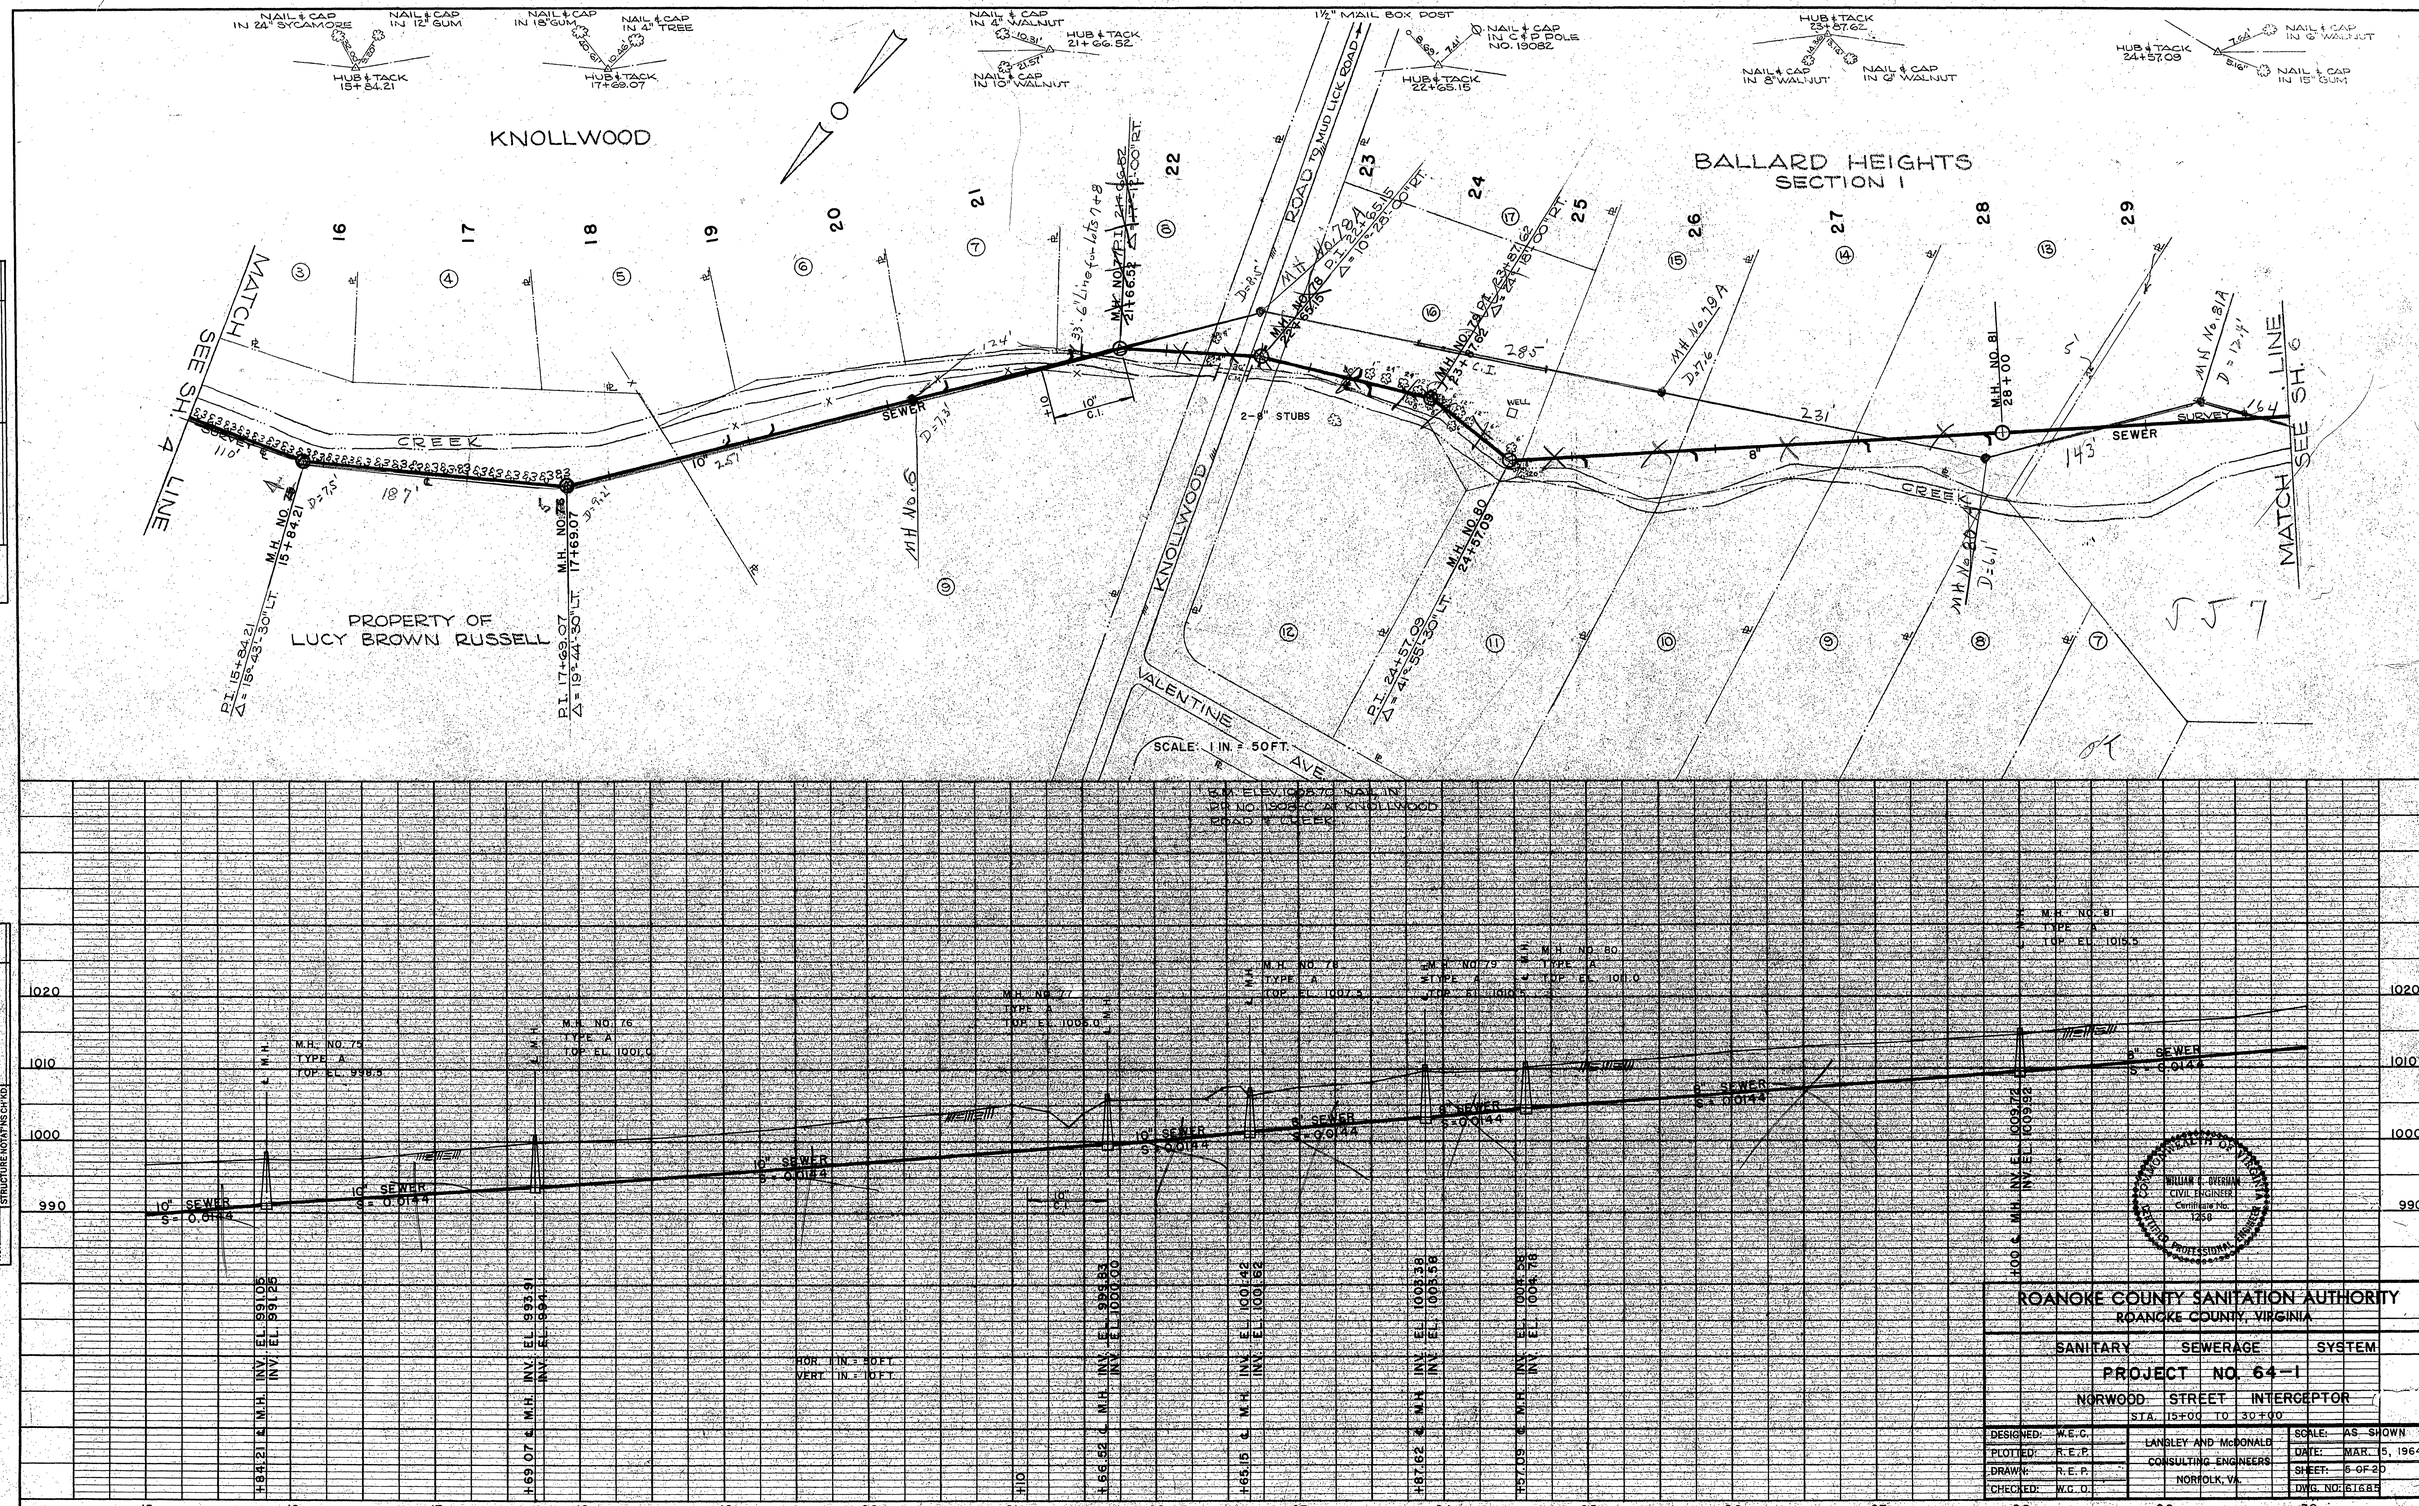

PLAN		BY	DATE
NOTE BOOK NO.	SURVEYED	R.E.P.	2/27/64
	PLOTTED	R.E.P.	3/16/64
	ALIGNMENT CHECKED		
	RT. OF WAY CHECKED		

PROFILE		BY	DATE
NOTE BOOK NO.	SURVEYED	R.E.P.	3/16/64
	PLOTTED	R.E.P.	3/16/64
	GRADES CHECKED		
	B. M.'s NOTED		
	STRUCTURE NOTATNS CH'KD		

ROANOKE COUNTY SANITATION AUTHORITY
ROANOKE COUNTY, VIRGINIA

SANITARY SEWERAGE SYSTEM

PROJECT NO. 64-1

NORWOOD STREET INTERCEPTOR

STA. 15+00 TO 30+00

DESIGNED: W.E.C.	LANGLEY AND McDONALD CONSULTING ENGINEERS NORFOLK, VA.	SCALE:	AS SHOWN
PLOTTED: R.E.P.		DATE:	MAR. 15, 1964
DRAWN: R.E.P.		SHEET:	5 OF 20
CHECKED: W.C.O.		DWG. NO:	61685

PLATE 1 - PLAN - PROFILE O.P.R. & R.E. STANDARD
OGILVIE PRESS, INC., BROOKLYN 17, N.Y.