PLAN SURVEYED
NOTE BOOK: PLOTTED
STATIONS CHECKED
No. RT. OF WAY CHECKED

PROFILE SURVEYED
NOTE BOOK: PLOTTED
GRADES CHECKED
No. R. R. x NOTED
STRUCTURE ELEVATIONS CHECKED

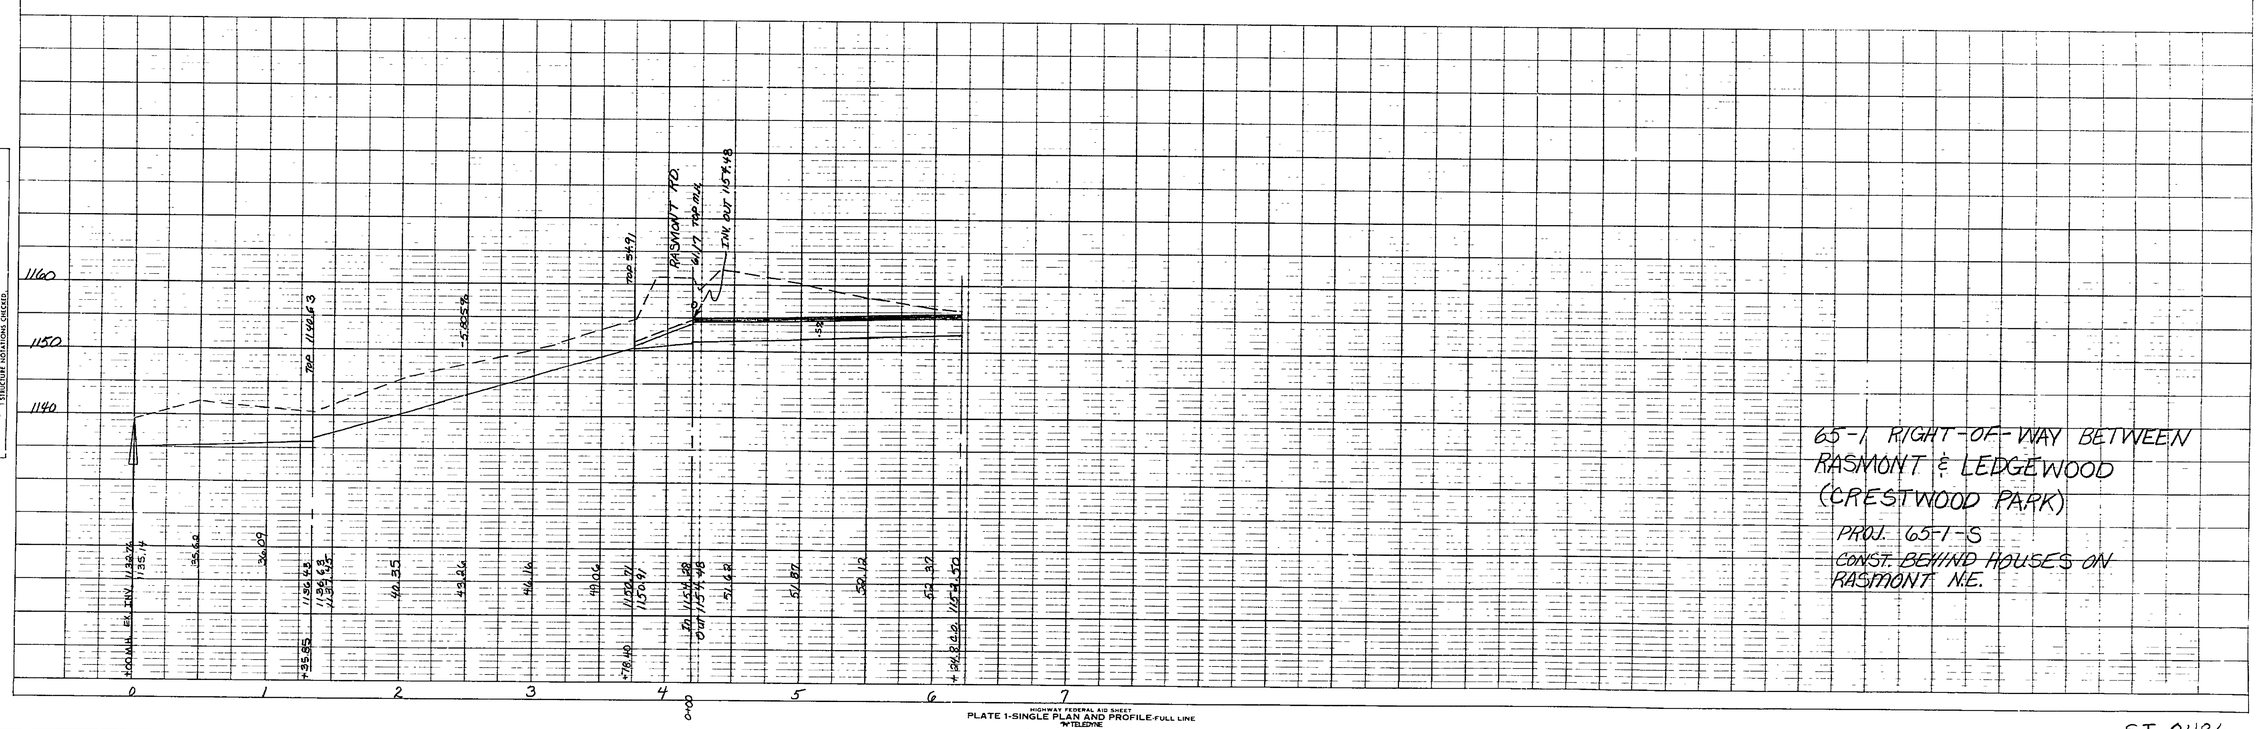

HIGHWAY FEDERAL AID SHEET
PLATE 1-SINGLE PLAN AND PROFILE-FULL LINE
INTERLINE
PRINTED IN U.S.A.

SI-0486