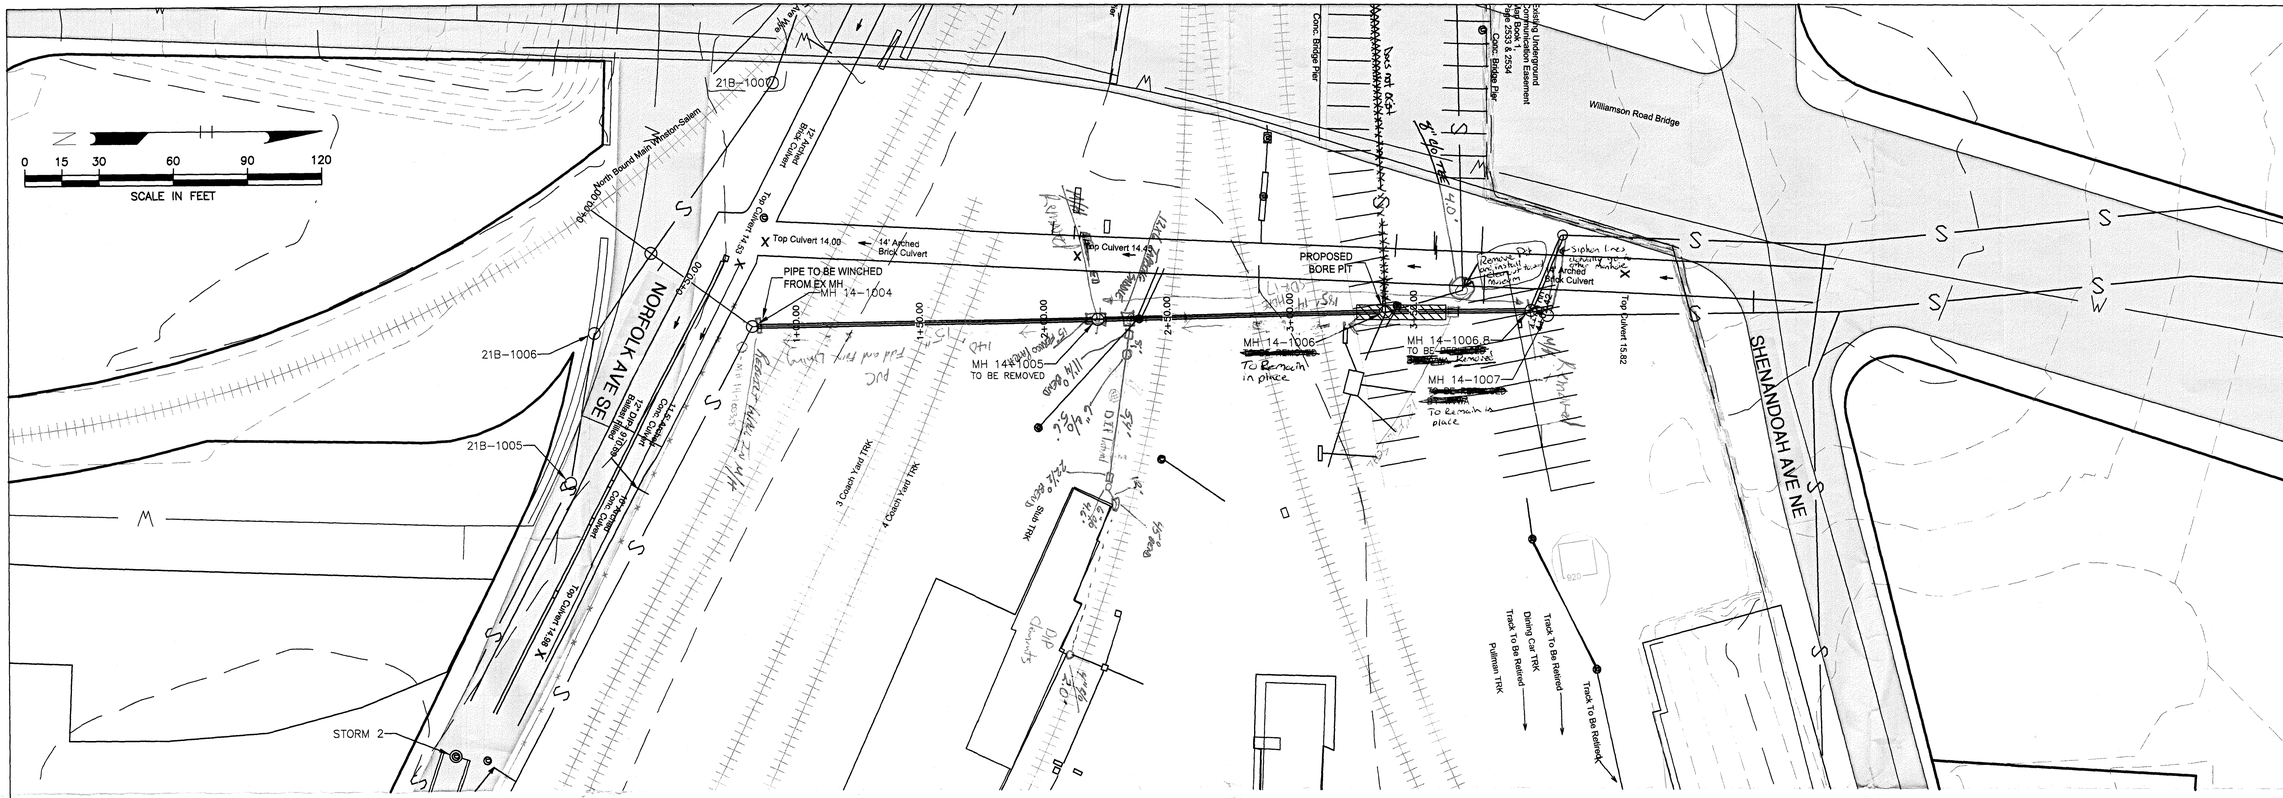

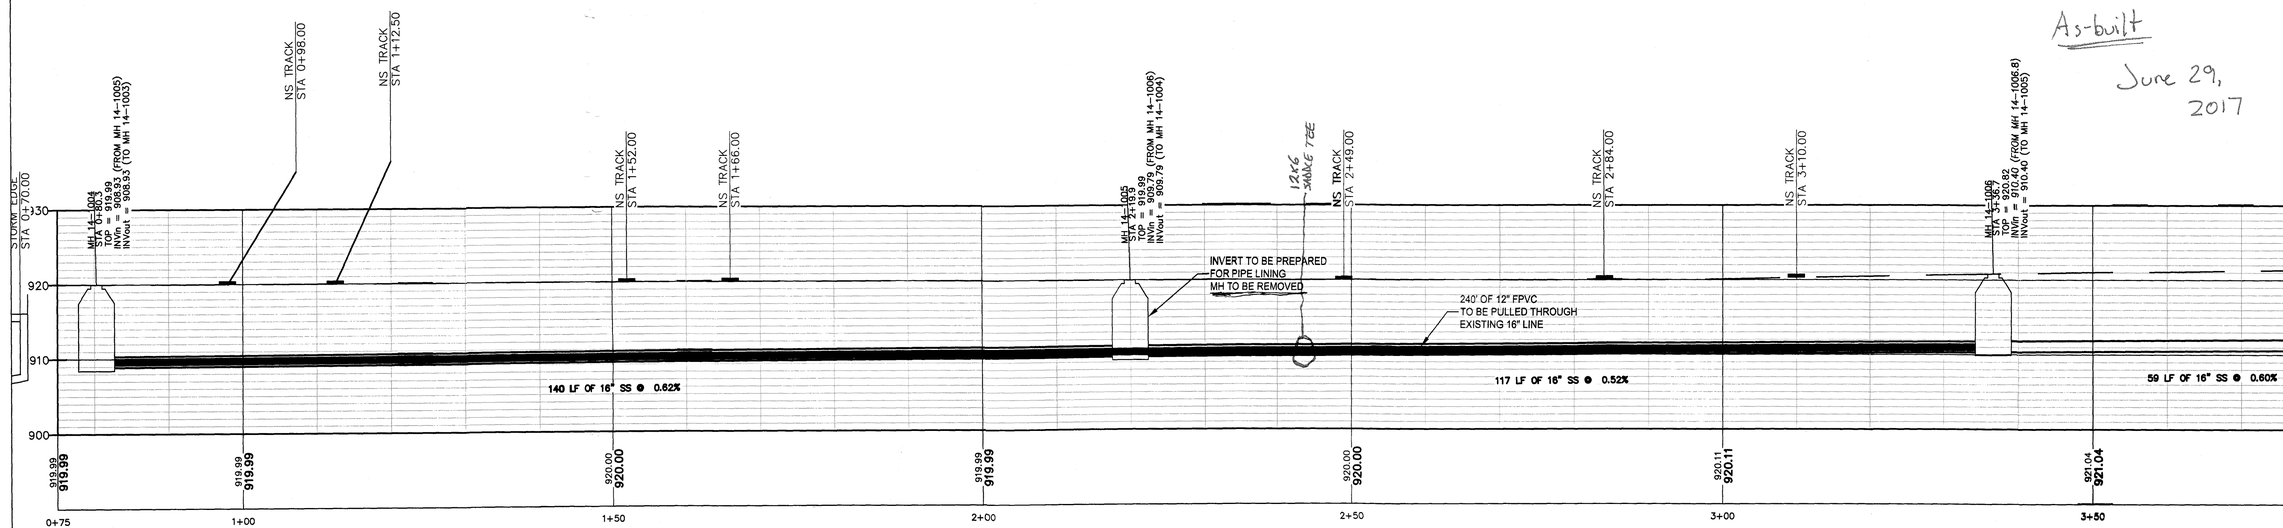

WILLIAMSON ROAD SEWER

SCALE
VERTICAL: 1" = 10'
HORIZONTAL: 1" = 10'

WESTERN VIRGINIA WATER AUTHORITY
ENGINEERING SERVICES
601 S JEFFERSON ST, SUITE 300
ROANOKE, VA 24011
540-853-5641 or 540-853-5770

N&S SEWER

PLAN & PROFILE

Rev	Description	Date	By

Designed: AAS
Drawn: AAS
Checked:
Approved:
Date: 7-9-12
Project:

Sheet 1 of 1