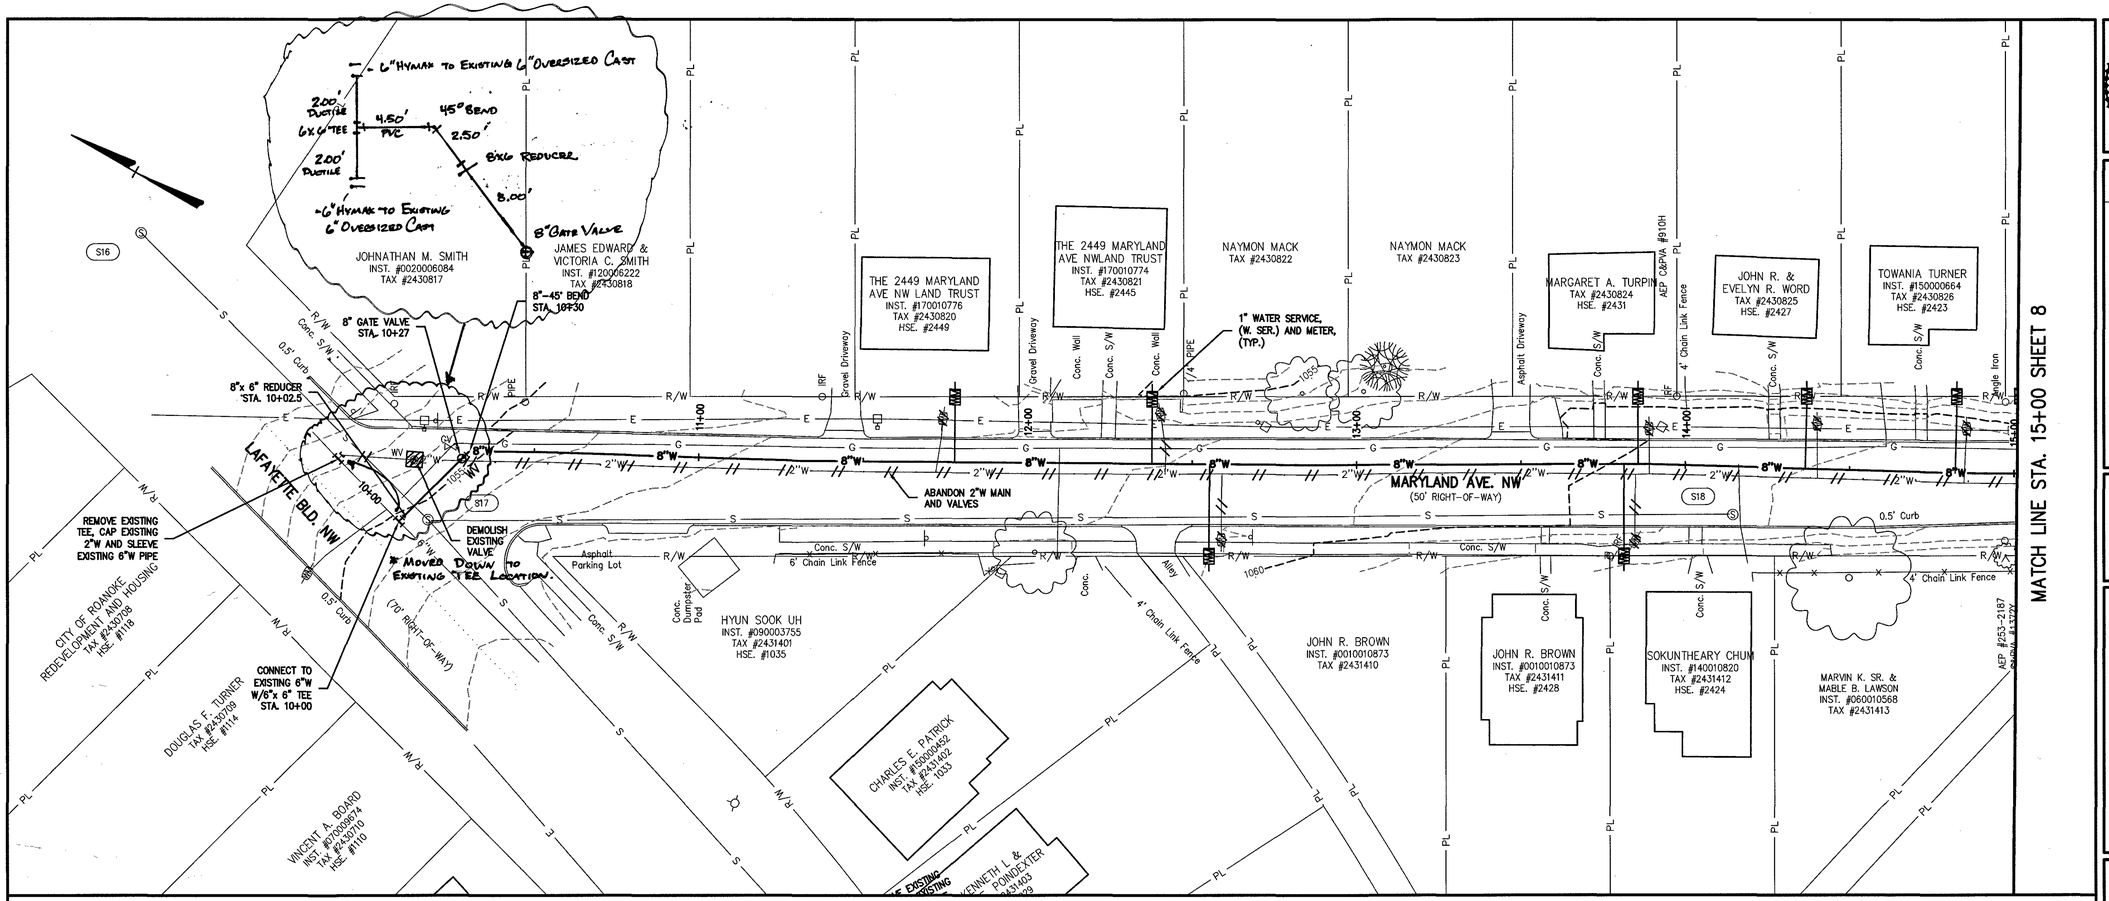

MATERIALS

- DIAMOND 8" DR14 C900 PVC : 6"
- AVK 8" GATE VALVES
- ENDOT 1" HDPE SERVICES

* PRESSURE TESTED 08-16-18

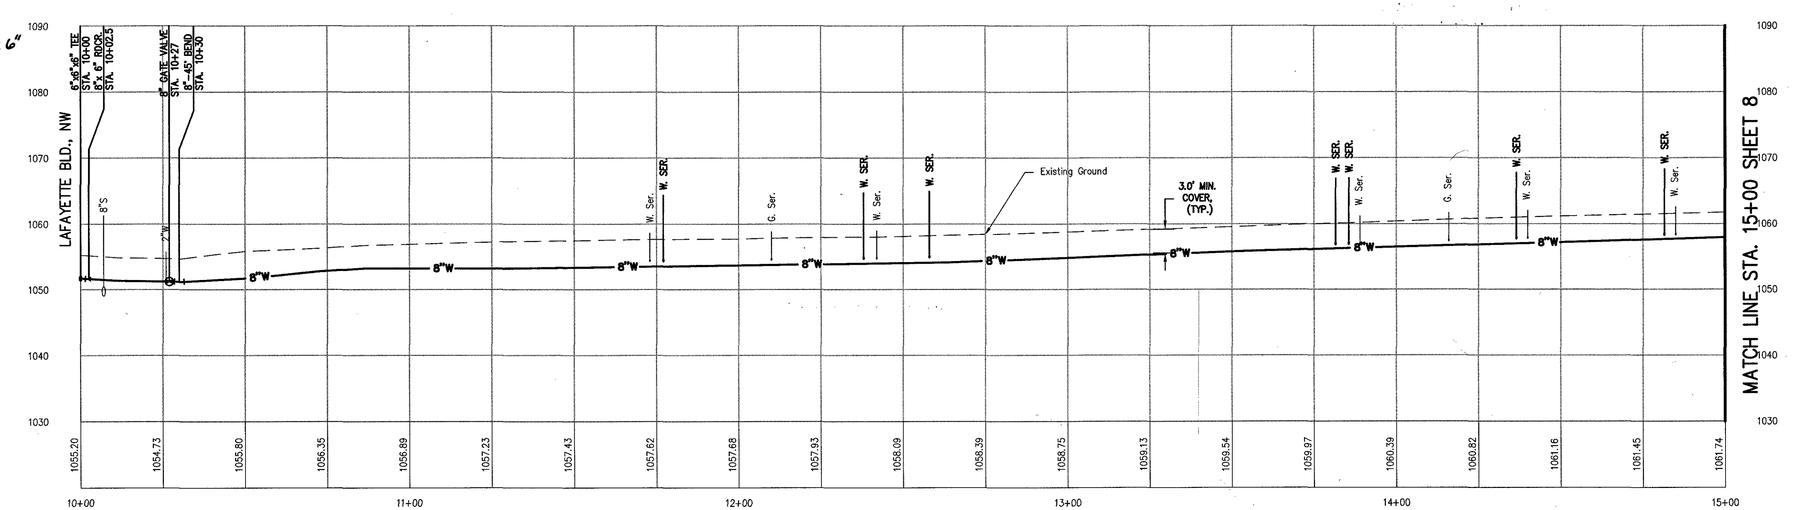

COMMONWEALTH OF VIRGINIA
BRADLEY C. CRAIG
Lic. No. 123879
4/20/18
PROFESSIONAL ENGINEER

Revisions	Date

Issue Date: APRIL 20, 2018
Drawn By: ARB
Designed By: DBL
Checked By: BCC
Date: 4/20/18

Mattern & Craig
ENGINEERS•SURVEYORS
701 FIRST STREET, S.W.
ROANOKE, VIRGINIA 24015
(540) 345-9342
FAX (540) 345-7691

NEW YORK AVENUE WATERLINE REPLACEMENT

PLAN AND PROFILE- 8" WATERLINE

WESTERN VIRGINIA WATER AUTHORITY

Vertical Scale: 1"= 10'
Horizontal Scale: 1"= 20'
Commission Number: 3814
Sheet No.: 7

I:\3814\ - WVWA - New York Avenue\Dwg\3814_SHEETS.dwg, 4/23/2018 4:10:06 PM, orb