


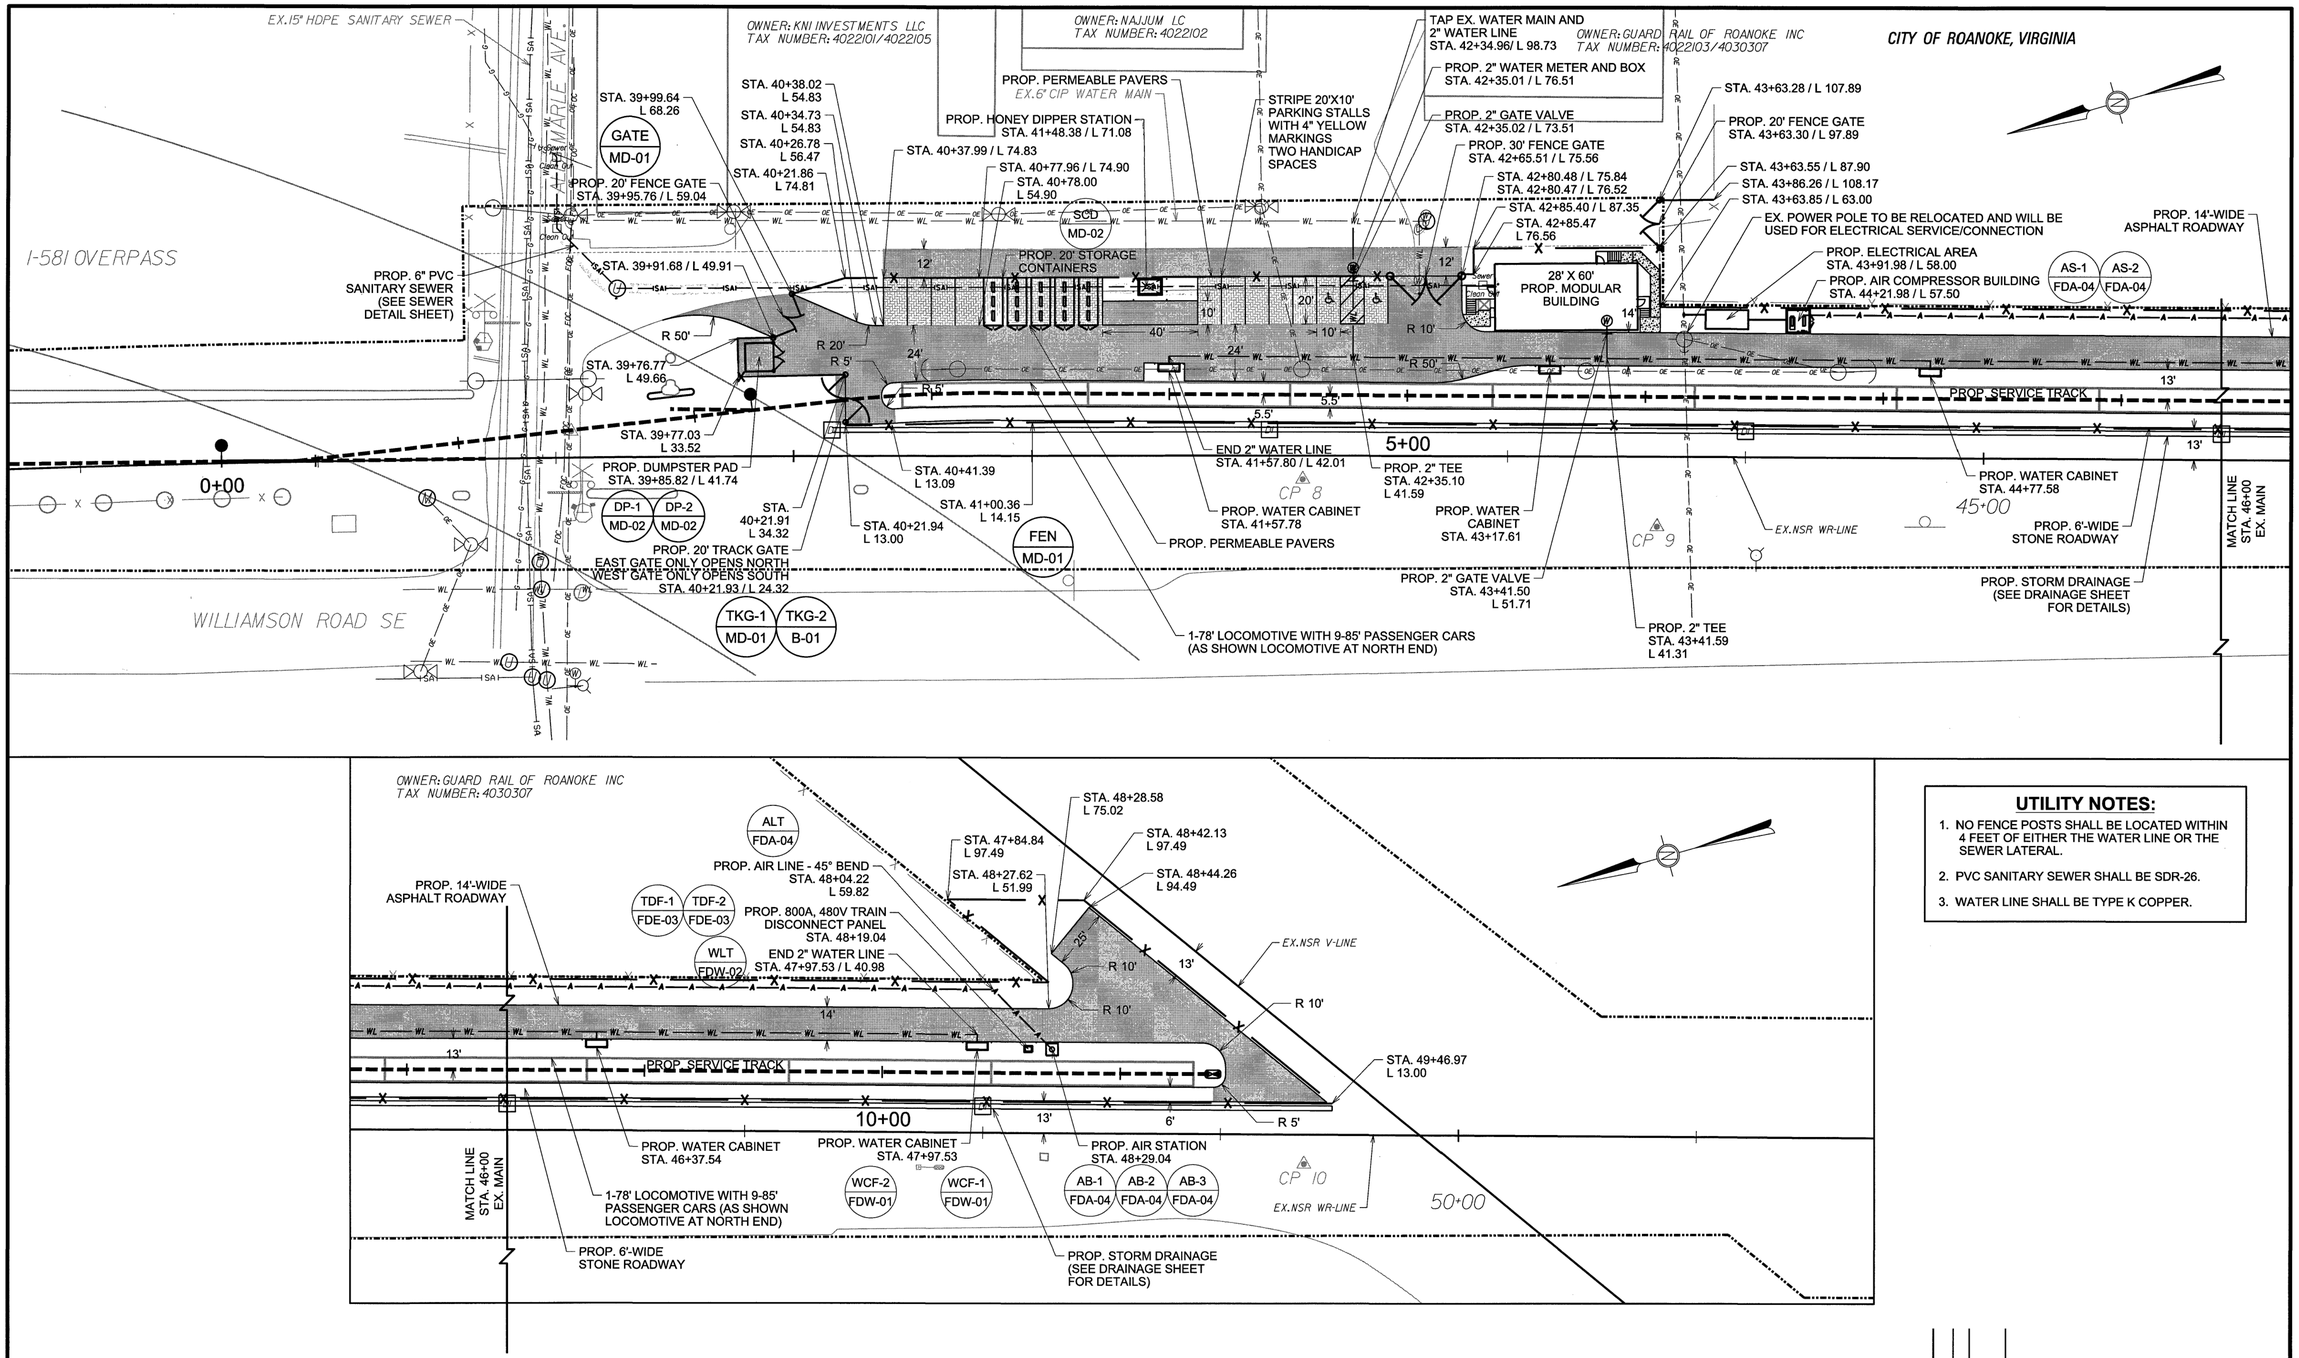


## UTILITY NOTES:

1. NO FENCE POSTS SHALL BE LOCATED WITHIN 4 FEET OF EITHER THE WATER LINE OR THE SEWER LATERAL.
2. PVC SANITARY SEWER SHALL BE SDR-26.
3. WATER LINE SHALL BE TYPE K COPPER.

SCALE: 1" = 30'

15' 0 30' 60' 90'

DO NOT SCALE THIS DRAWING FOR DIMENSIONS NOT GIVEN

| REV | BY | DATE | DESCRIPTION |
|---|---|---|---|
| R1 | EVU | 05/20/16 | ADDED PERMEABLE PAVERS/ROTATED THE COMPRESSED AIR BUILDING |

| | |
|---|---|
| PROJECT NO: | 13016 |
| DATE: | |
| DRAWN BY: | EVU |
| CHECKED BY: | HAC |
| REVISIONS: | |


CROUCH ENGINEERING®
428 WILSON PIKE CIRCLE
BRENTWOOD, TN 37027
PHONE NO. (615) 791-0630



COPYRIGHT CROUCH ENGINEERING® ALL RIGHTS RESERVED.
REPRODUCTION AND DISTRIBUTION ONLY UNDER PERMISSION AND LICENSE BY CROUCH ENGINEERING.
FOR PERMISSION, CONTACT HARVEY A. CROUCH.


NORFOLK SOUTHERN RAILWAY COMPANY
OWNING COMPANY
POCAHONTAS
OPERATING DIVISION
OFFICE OF THE CHIEF ENGINEER - DESIGN AND CONSTRUCTION - ATLANTA, GA.

LOCATION: ROANOKE, VIRGINIA

TITLE: PROPOSED SERVICING FACILITY – ALBEMARLE AVENUE
SITE PLAN

| | | | | | |
|---|---|---|---|---|---|
| DGN | EVU | PID No. D1940 | VAL MAP | V-10-VA2A (15380) | MILE POST WR 0.73 |
| DWN | EVU | FILE No. CRS0129781 | | DRAWING NUMBER | |
| CHK | BLP | DATE APRIL 28, 2016 | | TD-2015-105-R1 | |

CADD FILE*