CITY OF ROANOKE, VIRGINIA

OWNER: KNI INVESTMENTS LLC
TAX NUMBER: 4022101/4022105

OWNER: NAJJUM LC
TAX NUMBER: 4022102

OWNER: GUARD RAIL OF ROANOKE INC
TAX NUMBER: 4022103/4030307

I-581 OVERPASS

ALBEMARLE AVE

WILLIAMSON ROAD SE

STONE BUILDING PAD AT 925.20

PROP. MODULAR BUILDING

PROP. SERVICE TRACK

0+00

5+00

45+00

184 LF OF 24" ADS N-12 (PERFORATED)

200 LF OF 24" ADS N-12 (PERFORATED)

200 LF OF 24" ADS N-12 (PERFORATED)

STRUCTURE #1
T/C=923.90
IE=920.89

STRUCTURE #2
T/C=923.83
IE=920.83

STRUCTURE #3
T/C=923.60
IE=920.60

STRUCTURE #4
T/C=923.60
IE=920.00

1-78' LOCOMOTIVE WITH 9-85' PASSENGER CARS
(AS SHOWN LOCOMOTIVE AT NORTH END)

CP 8

CP 9

EX.NSR WR-LINE

MATCH LINE
STA. 46+00
EX. MAIN

924.03 923.93 923.83 923.38 923.36 923.21 923.07 922.71 922.90 923.90 925.20 925.00 924.15 925.41 924.90 924.21 925.41 925.41 924.58 924.47 926.26 926.13 924.19 923.47 923.40 923.51 923.51 923.79 925.13 925.13 925.06 923.61 924.81 925.41 925.41 924.78 924.78 924.78 924.78 926.26 926.26 925.97

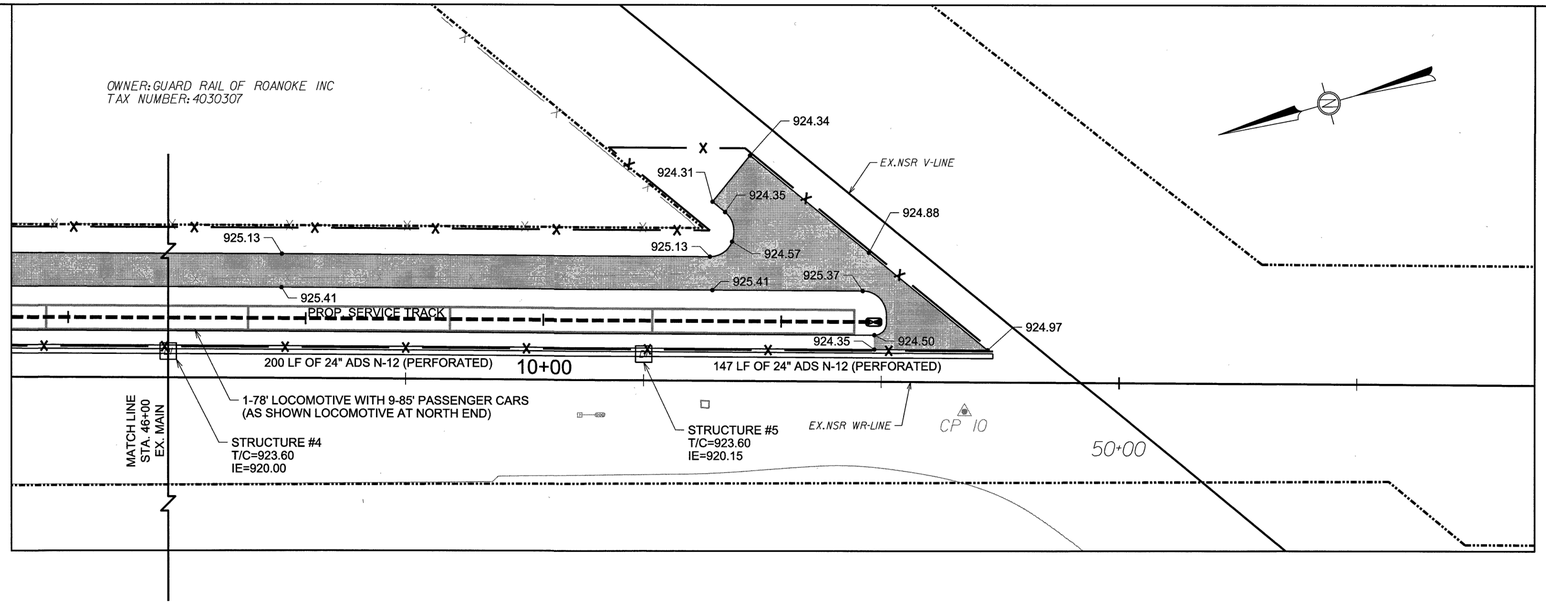

GRADING LEGEND

PROPOSED TOP OF ASPHALT ELEVATION

SCALE: 1"=30'

15' 0 30' 60' 90'

DO NOT SCALE THIS DRAWING FOR DIMENSIONS NOT GIVEN

REV	BY	DATE	DESCRIPTION
			Plan - Storm Drain (24" ADS N-12 perforated)

PROJECT NO: 13016
DATE:
DRAWN BY: EVU
CHECKED BY: HAC
REVISIONS:

crouch engineering

CROUCH ENGINEERING®
428 WILSON PIKE CIRCLE
BRENTWOOD, TN 37027
PHONE NO. (615) 791-0630

COPYRIGHT CROUCH ENGINEERING® ALL RIGHTS RESERVED.
REPRODUCTION AND DISTRIBUTION ONLY UNDER PERMISSION AND LICENSE BY CROUCH ENGINEERING.
FOR PERMISSION, CONTACT HARVEY A. CROUCH.

NORFOLK SOUTHERN

NORFOLK SOUTHERN RAILWAY COMPANY
OWNING COMPANY

POCAHONTAS
OPERATING DIVISION

OFFICE OF THE CHIEF ENGINEER - DESIGN AND CONSTRUCTION - ATLANTA, GA.

LOCATION: ROANOKE, VIRGINIA

TITLE: PROPOSED SERVICING FACILITY – ALBEMARLE AVENUE
FACILITY GRADING AND DRAINAGE

DGN EVU	PID No: D1940	VAL MAP V-10-VA2A (15380)	MILE POST WR 0.73	
DWN EVU	FILE No. CRS0129781		DRAWING NUMBER	
CHK BLP	DATE APRIL 28, 2016		TD-2015-105	

CADD FILE#

SHEET 16 OF 46