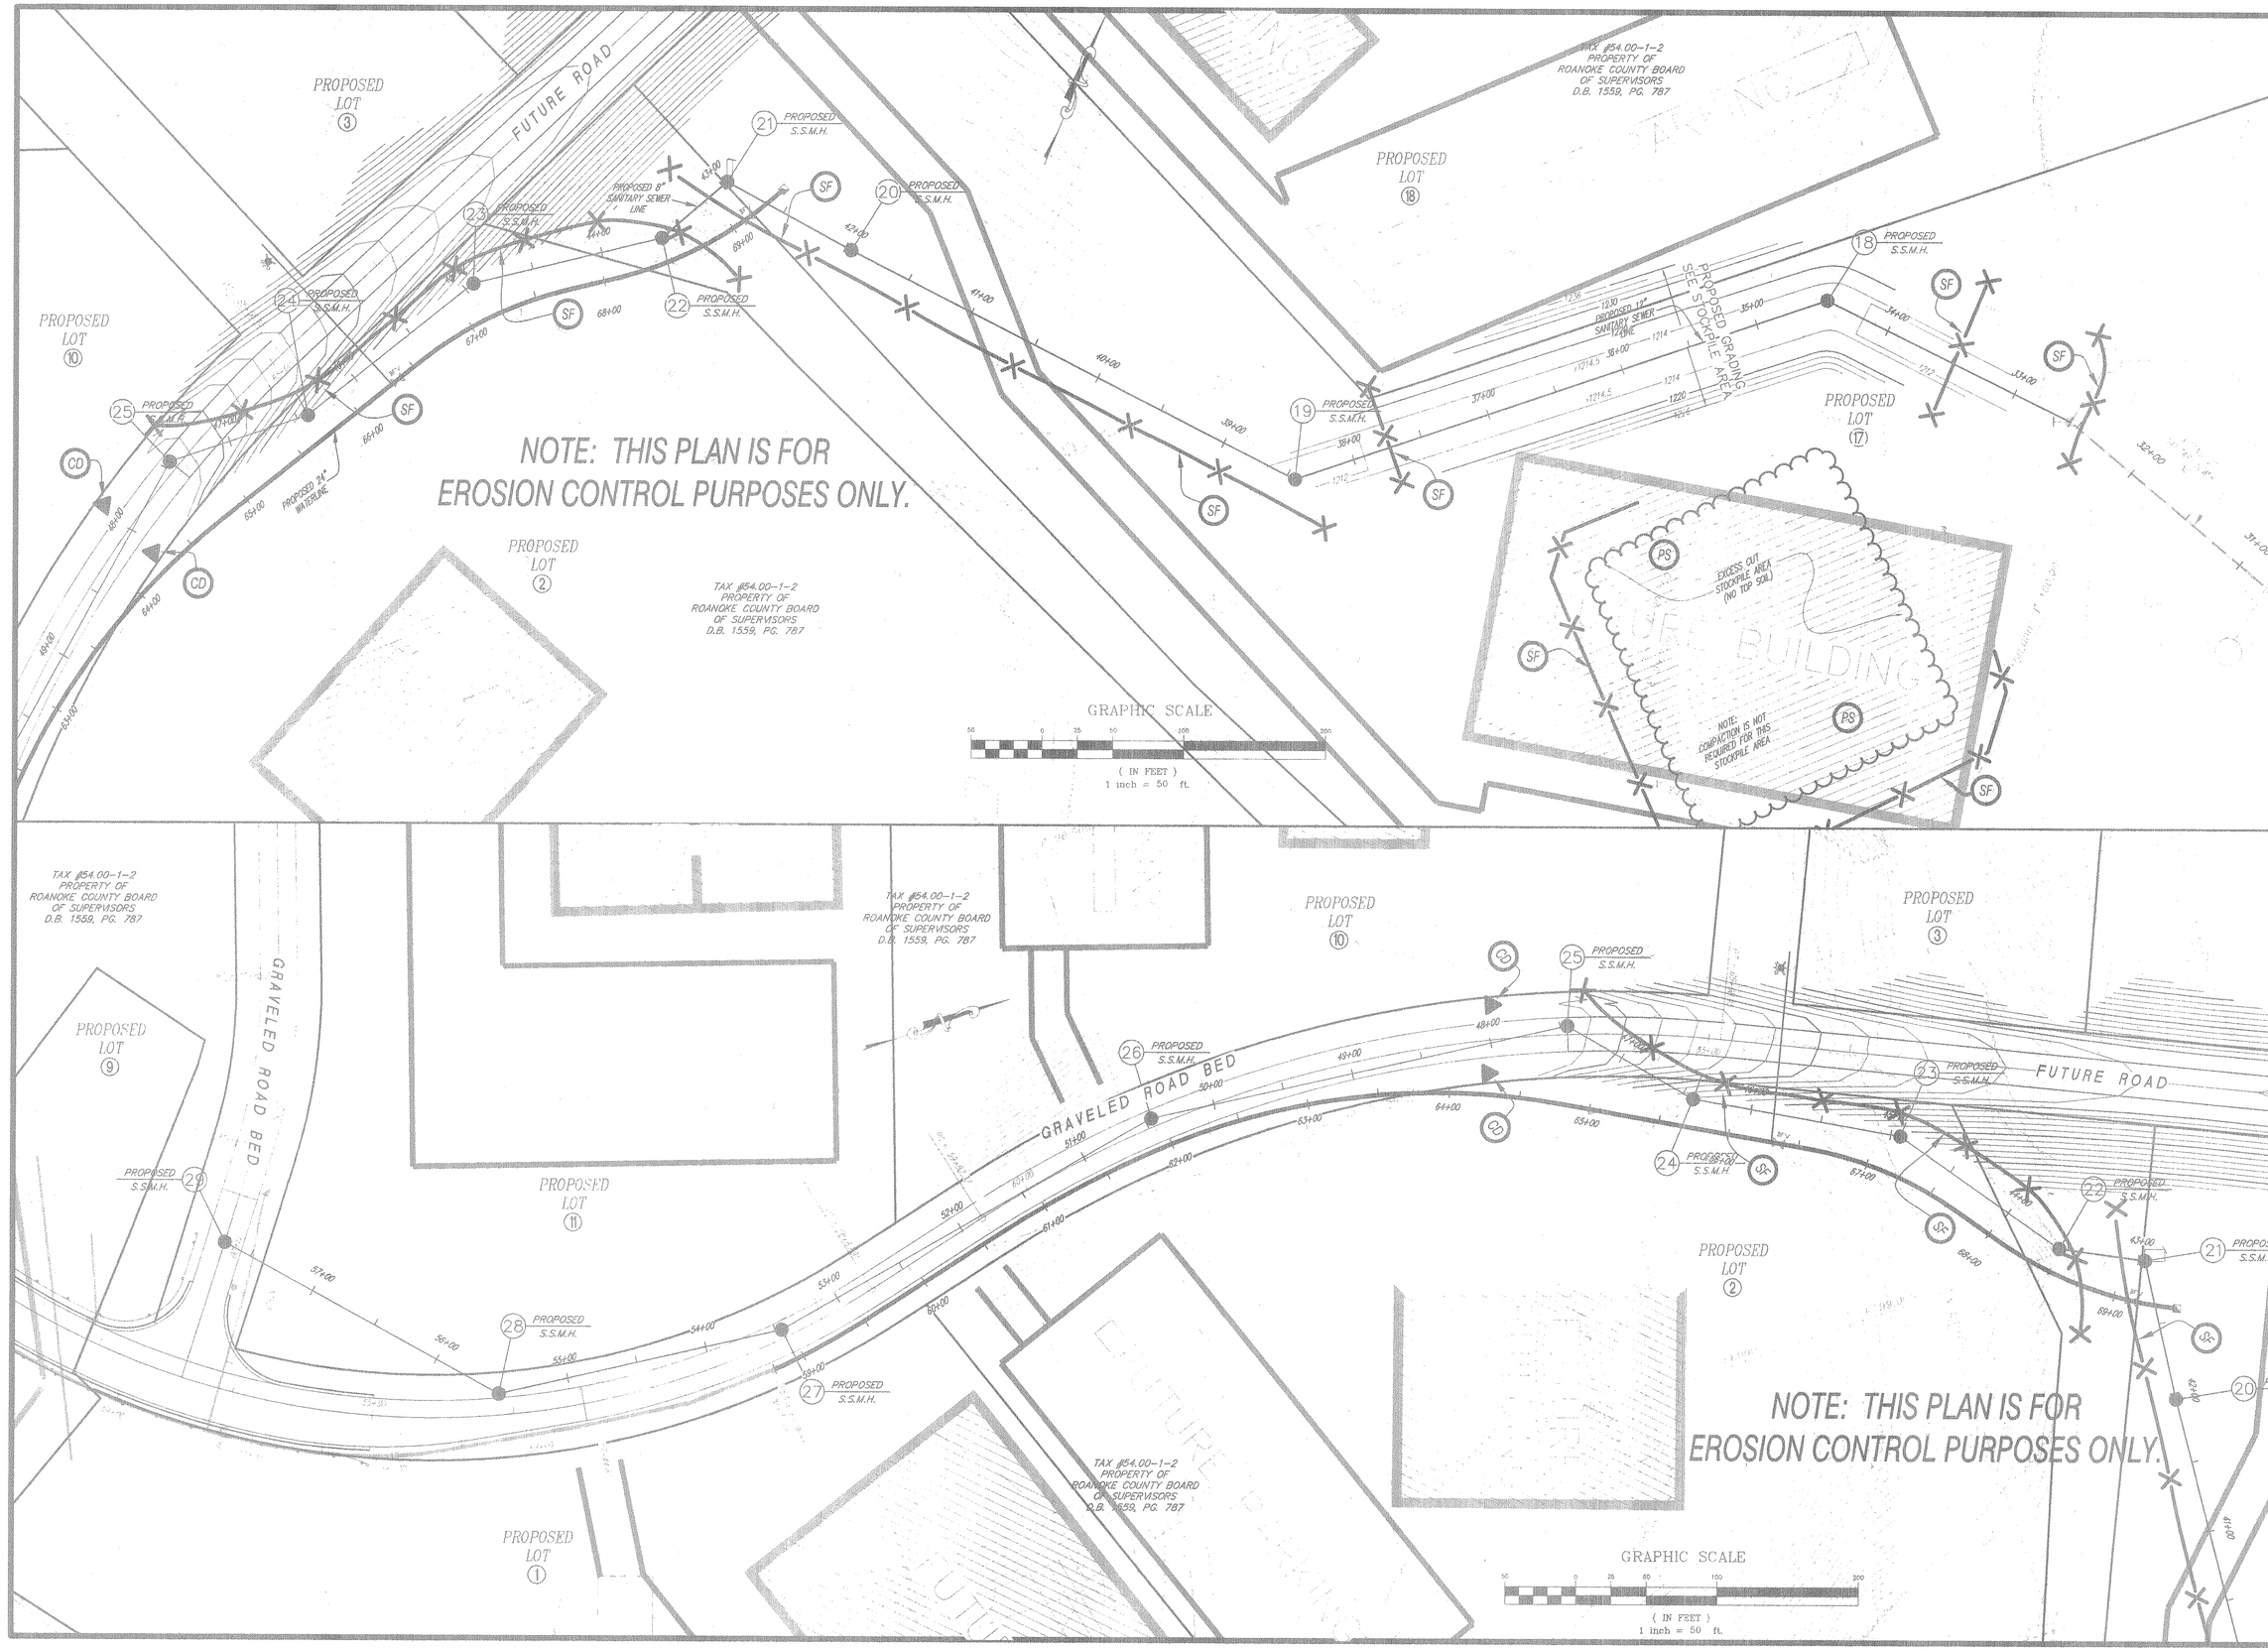

LUMSDEN ASSOCIATES, P.C.
ENGINEERS-SURVEYORS-PLANNERS
ROANOKE, VIRGINIA

4664 BRAMBLETON AVENUE
P.O. BOX 20267
ROANOKE, VIRGINIA 24018

PHONE (540) 774-4441
FAX (540) 772-9445
E-MAIL LUMSDENPC@AOL.COM

COMMONWEALTH OF VIRGINIA
1-29-01
B. LEE HEDRICK, JR.
No. 17591
PROFESSIONAL ENGINEER

REV	DATE	REMARKS
5		
4		
3		
2		
1		

EROSION CONTROL PLAN

SEWER & WATER EXTENSION
CENTER FOR RESEARCH AND TECHNOLOGY
PREPARED FOR
THE COUNTY OF ROANOKE, VIRGINIA
CATAWBA MAGISTERIAL DISTRICT
ROANOKE COUNTY, VIRGINIA

DATE: 26 JANUARY 2001
COMMISSION NO: e00-231
CADD FILE: R:\00\00231\ENG\00231 EC 06.DWG
SHEET NO. 6/9