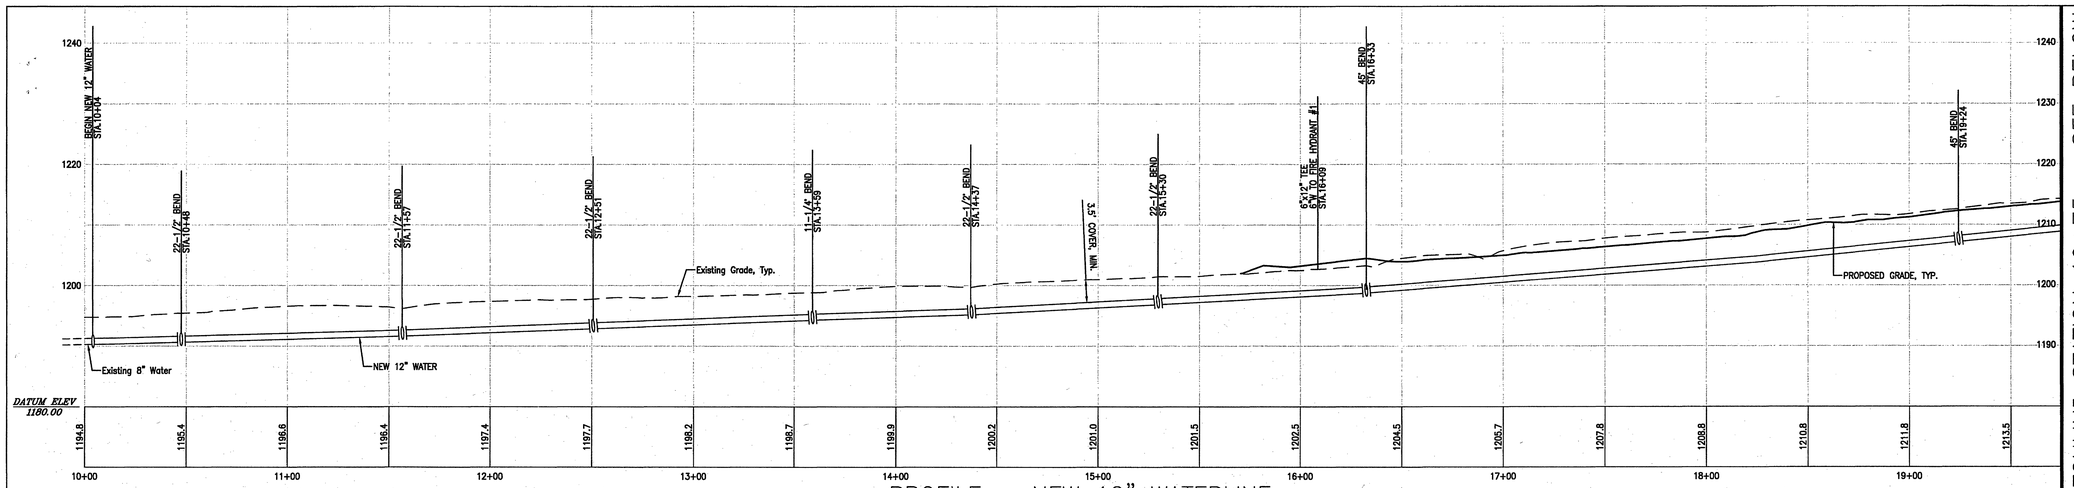

PROFILE – NEW 12" WATERLINE

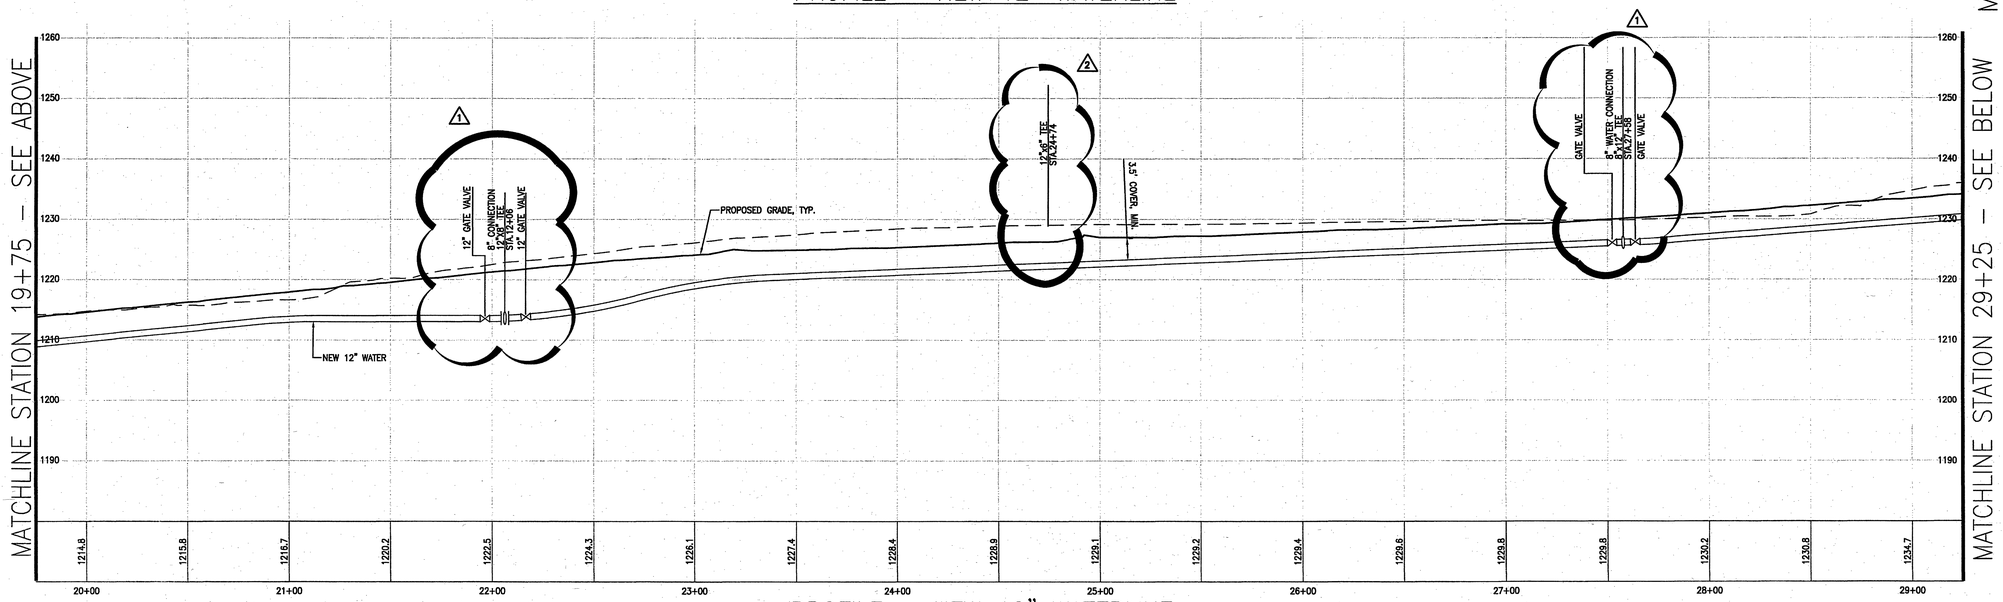

PROFILE – NEW 12" WATERLINE

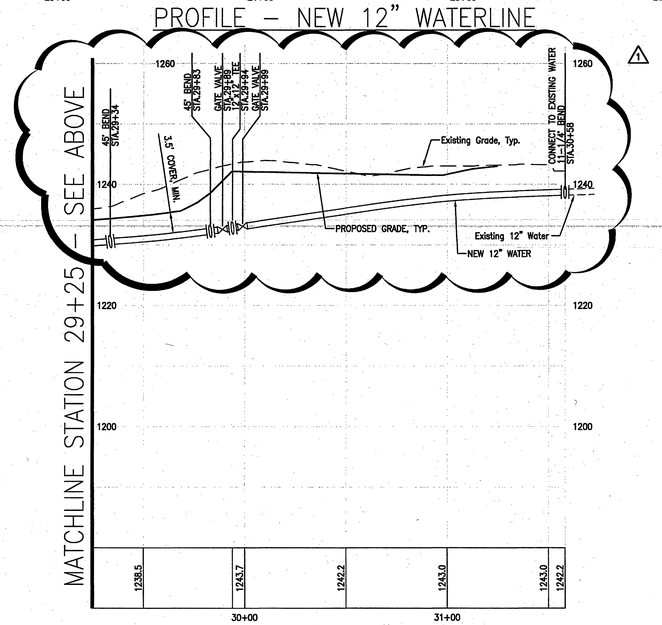

PROFILE – NEW 12" WATERLINE

1" = 30'-0" 30' 20' 10' 0 30' 60'

HORIZONTAL SCALE: 1"=30'
VERTICAL SCALE: 1"=10'

KEY PLAN

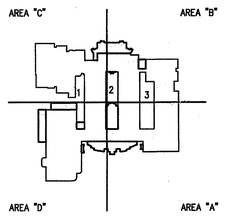

GENERAL NOTES

APPROVED

SPECTRUM DESIGN

10 CHURCH AVE SE, PLAZA SUITE 1 ROANOKE, VIRGINIA 24011 540.342.6001
ROANOKE • MARION

ADDITIONS AND RENOVATIONS TO

NORTHSIDE HIGH SCHOOL

ROANOKE COUNTY PUBLIC SCHOOLS
VA DOE #80-52G

SPECTRUM DESIGN PROJECT NO. 06055

COMMONWEALTH OF VIRGINIA
MICHAEL A. RAKES
No. 02899
8/8/07
PROFESSIONAL ENGINEER

DATE	15 APRIL, 2007
DESIGN ARCHITECT	
PROJECT ARCHITECT	
PROJECT ENGINEER	MAR
CHECKED BY	MAR
DRAWN BY	CSV

REVISIONS	NUMBER	DATE
COUNTY REVIEW	1	5/25/07
COUNTY REVIEW	2	8/3/07

SHEET TITLE

PROFILE - 12" WATER LINE

C-2.2

J:\06055\Civil 06055\dwg\06055 PROFILES.dwg, Plotted By: cvanthynina, Plotted: Aug 01, 2007 - 9:48am