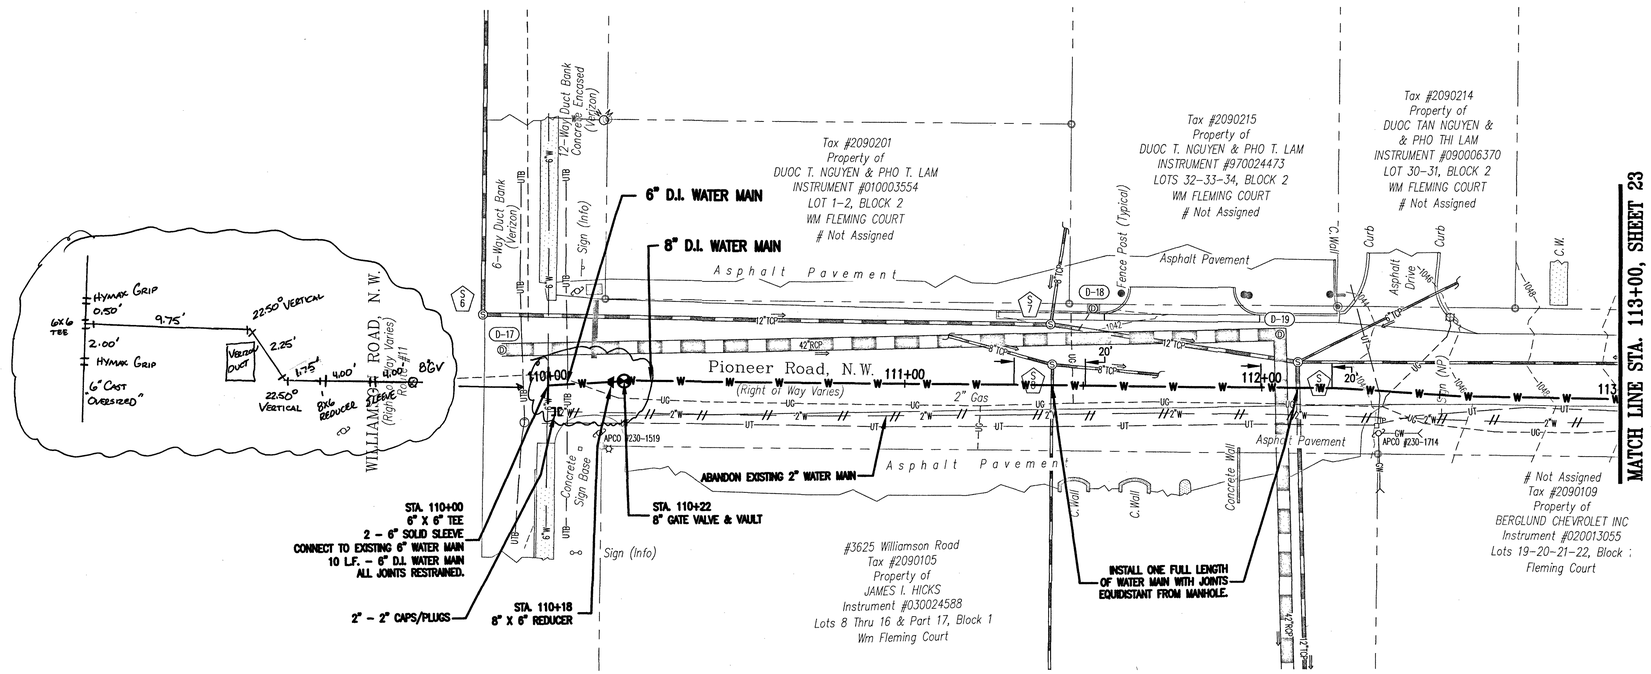

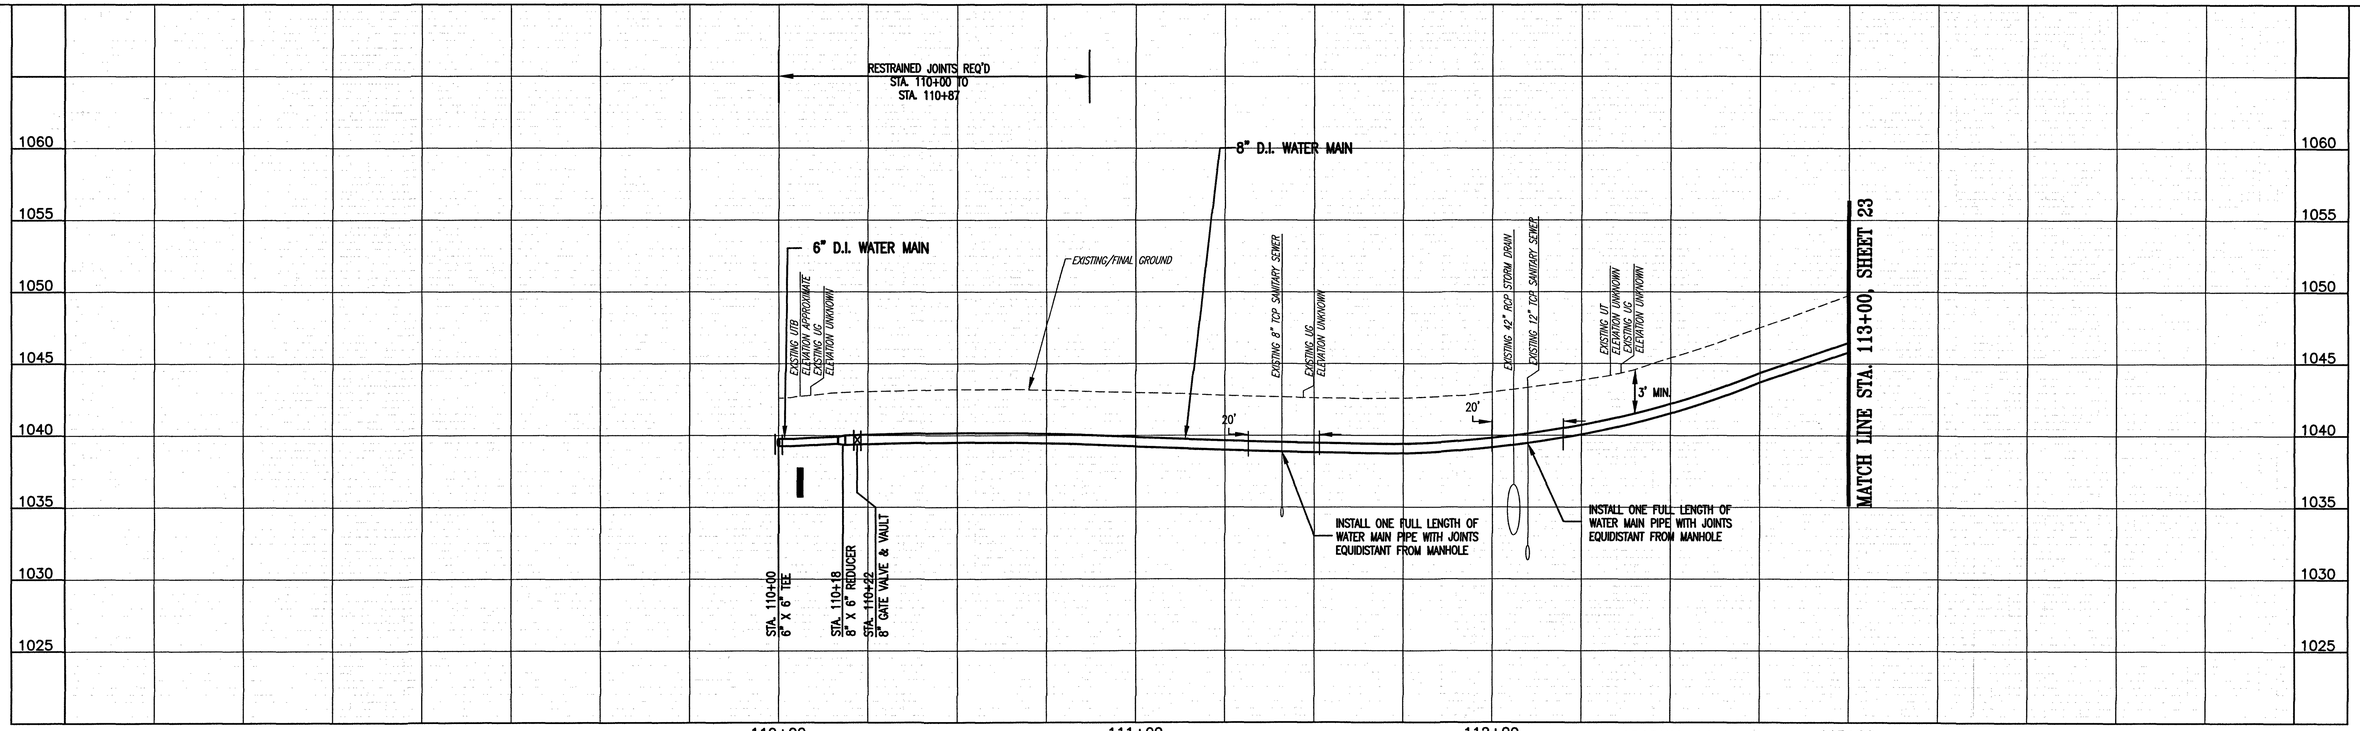

GRAPHIC SCALES

(IN FEET)
HORIZ. 1 inch = 20 feet

(IN FEET)
VERT: 1 inch = 5 feet

COMMONWEALTH OF VIRGINIA
PAULA J. MOORE
Lic. No. 035821
7/29/2019
PROFESSIONAL ENGINEER

WRA
Whitman, Requardt & Associates, LLP
1700 Kraft Dr, Suite 1200, Blacksburg, VA 24060

WESTERN VIRGINIA WATER AUTHORITY
601 South Jefferson Street, Suite 300
Roanoke, Virginia 24011

DES:	PJM	SCALE:	AS SHOWN
DRAWN:	DCA	HORIZ:	1" = 20'
CHECK:	GWF	VERT:	1" = 5'
DATE:	7/29/19		

OAKLAND III
WATER MAIN REPLACEMENT

8" D.I. WATER MAIN PLAN - PROFILE
STA. 110+00 TO STA. 113+00

REV	DATE	DESCRIPTION

DRAWING	SHEET
–	22