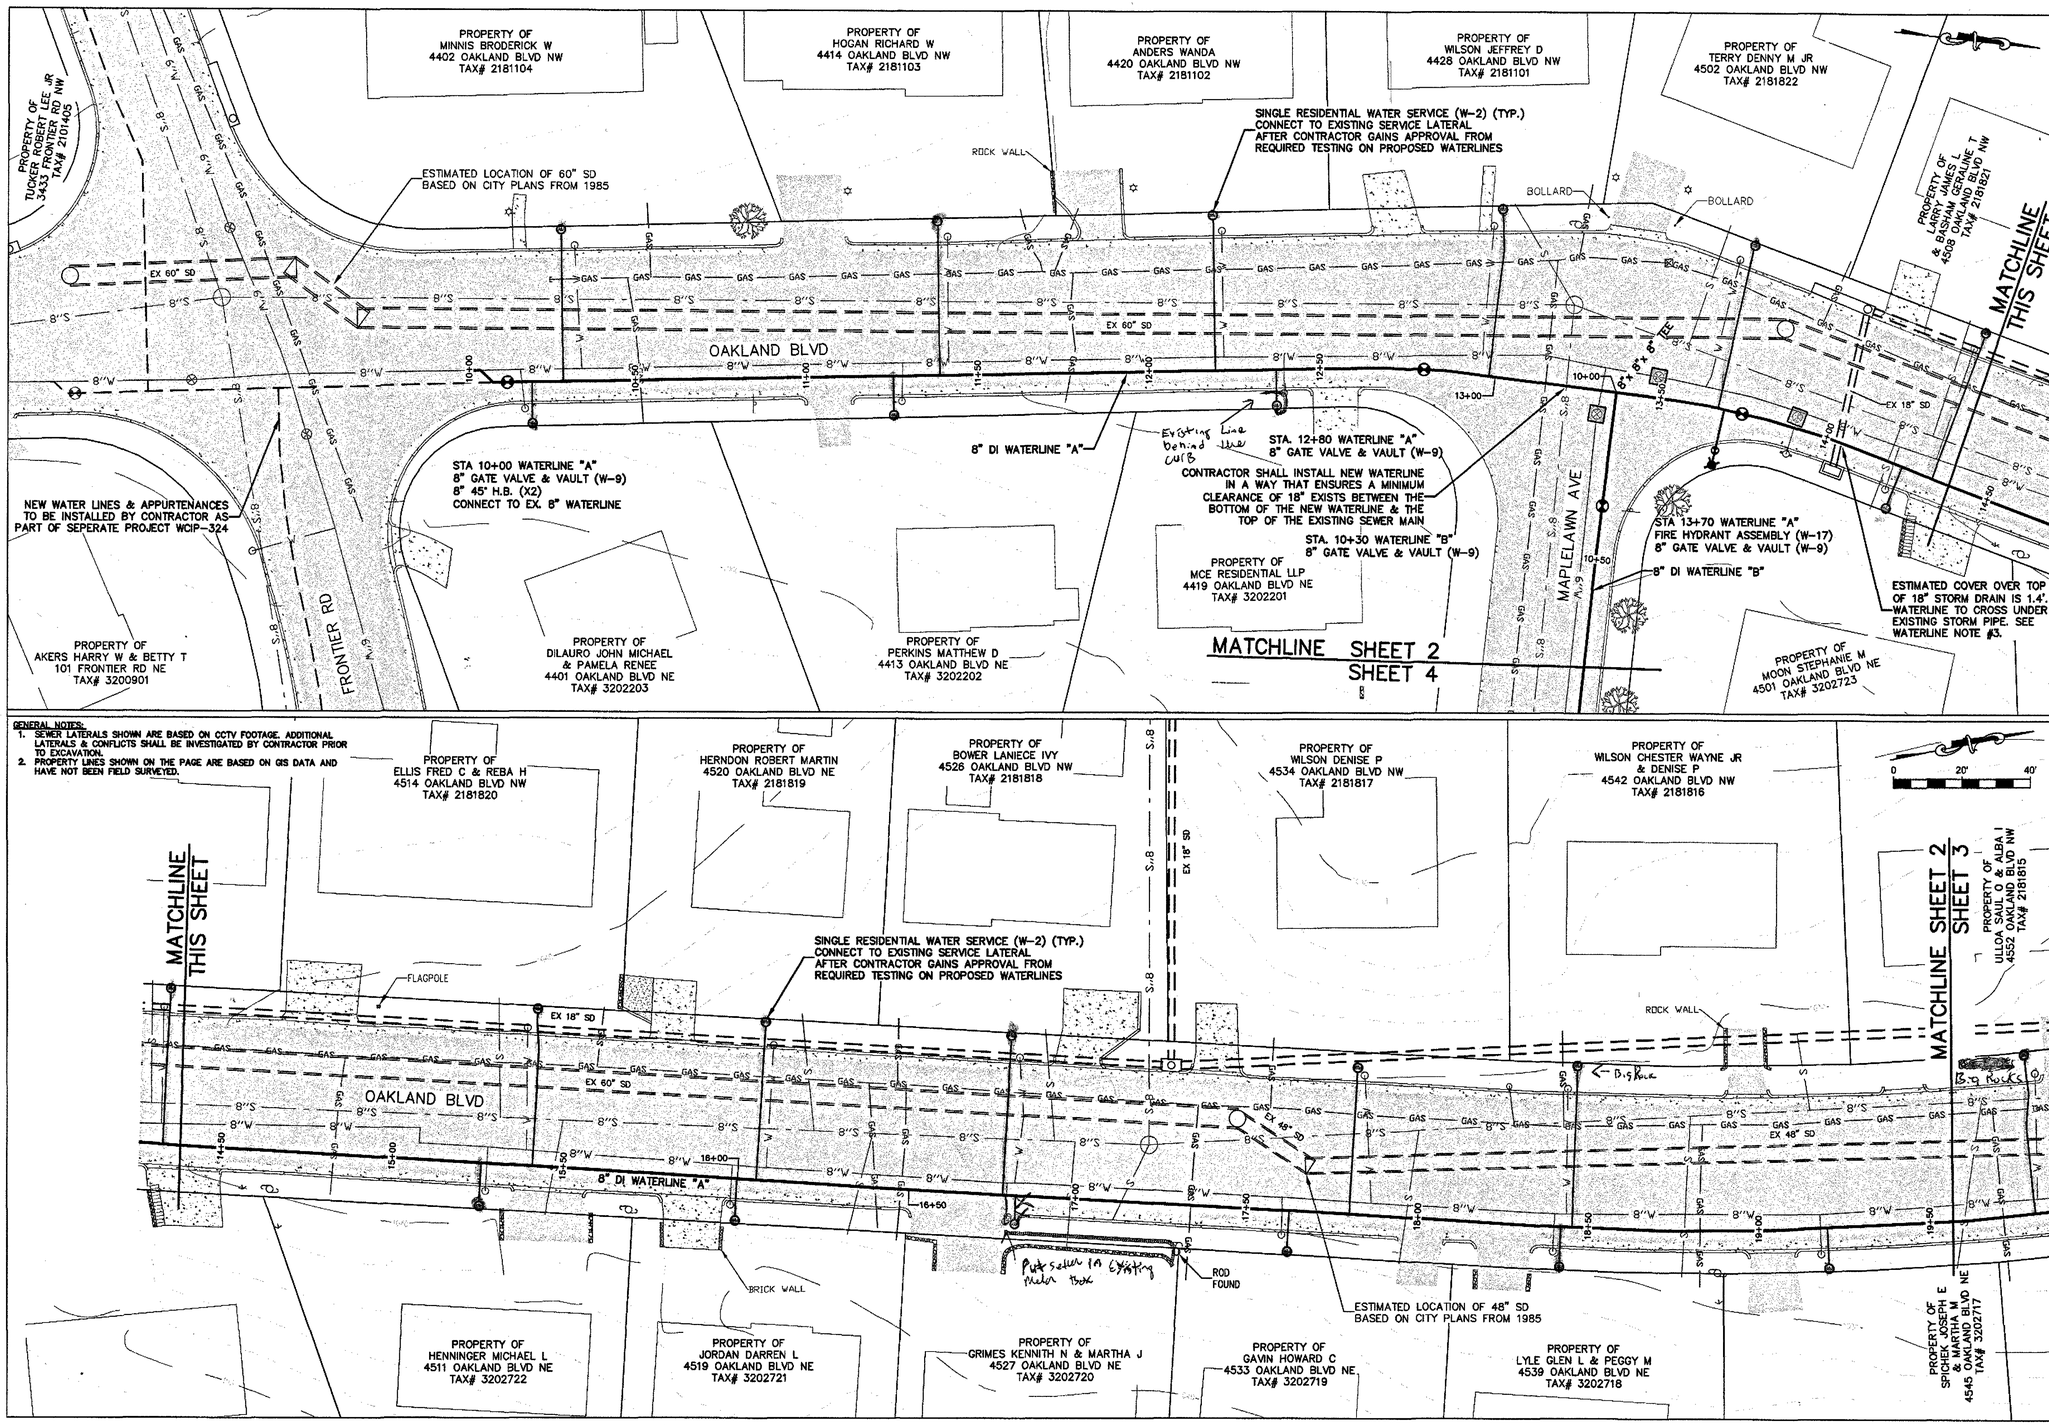

GENERAL NOTES:

1. SEWER LATERALS SHOWN ARE BASED ON CCTV FOOTAGE. ADDITIONAL LATERALS & CONFLICTS SHALL BE INVESTIGATED BY CONTRACTOR PRIOR TO EXCAVATION.
2. PROPERTY LINES SHOWN ON THE PAGE ARE BASED ON GIS DATA AND HAVE NOT BEEN FIELD SURVEYED.

WESTERN VIRGINIA WATER AUTHORITY
ENGINEERING SERVICES
601 S JEFFERSON ST, SUITE 300
ROANOKE, VA 24011
540-853-5700

COMMONWEALTH OF VIRGINIA
W. C. Bulloss
WILLIAM C. BULLOSS
Lic. No. 0402053694
03/27/2019
PROFESSIONAL ENGINEER

OAKLAND II WATERLINE REPLACEMENT

PLANS

Rev	Description	Date	By

Designed: DRJ
Drawn: NSS, DRJ
Checked: NSS
Approved: WCB
Date: MAR. 2019
Project: WCIP-337

2