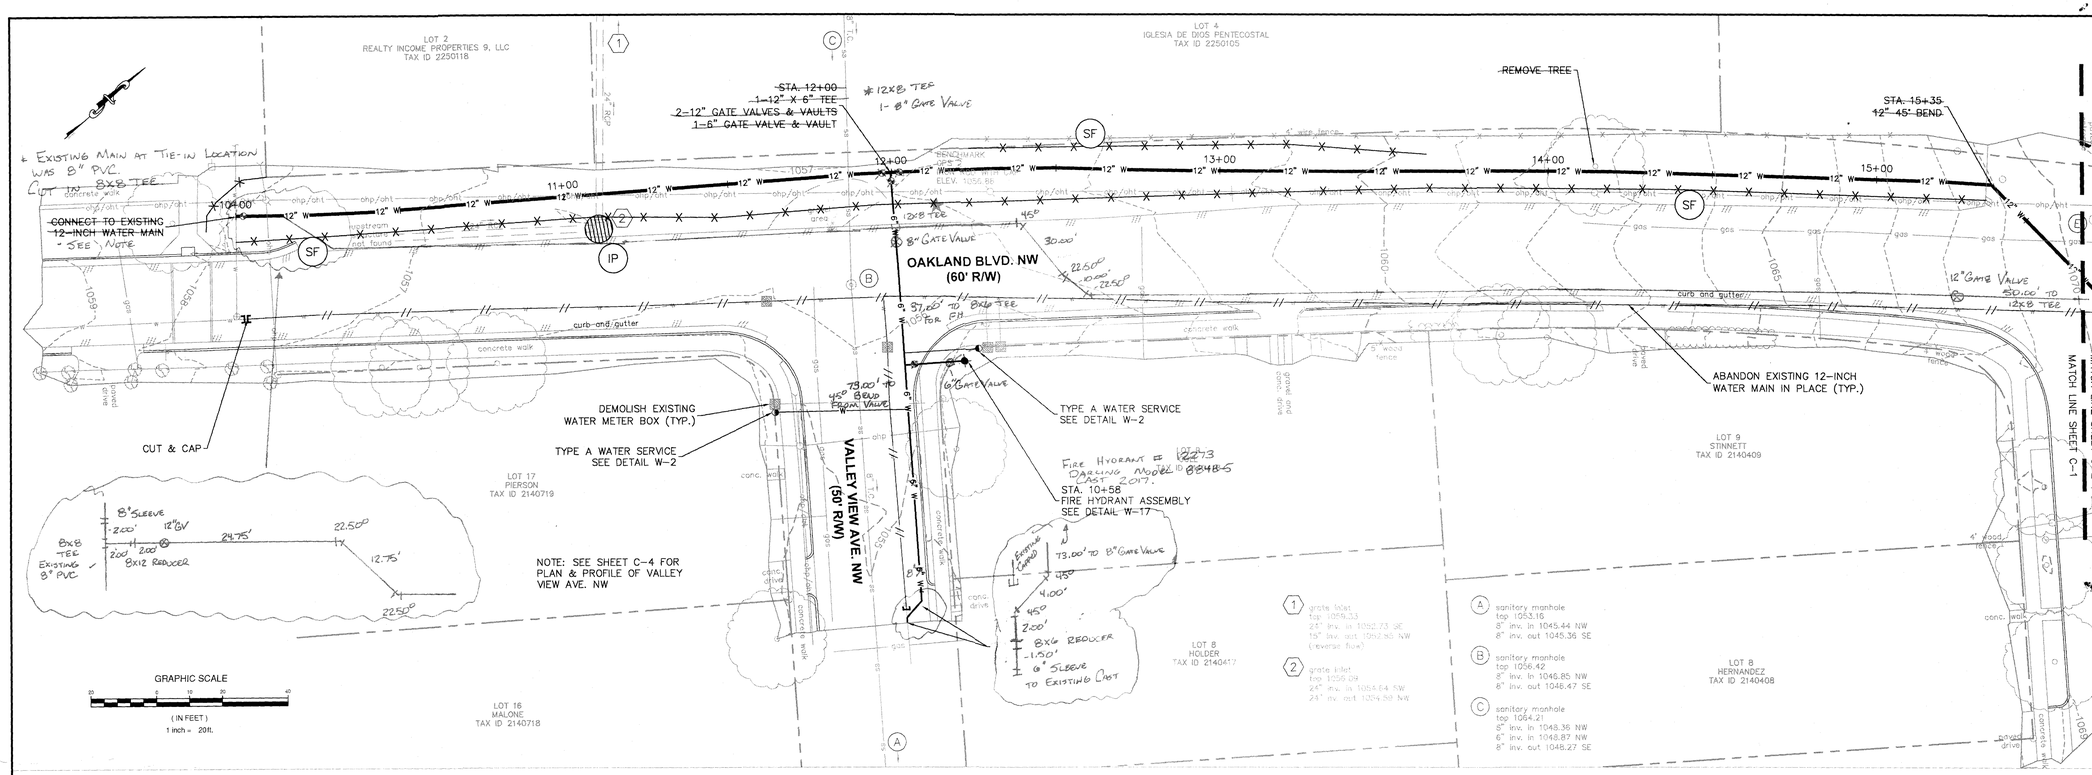

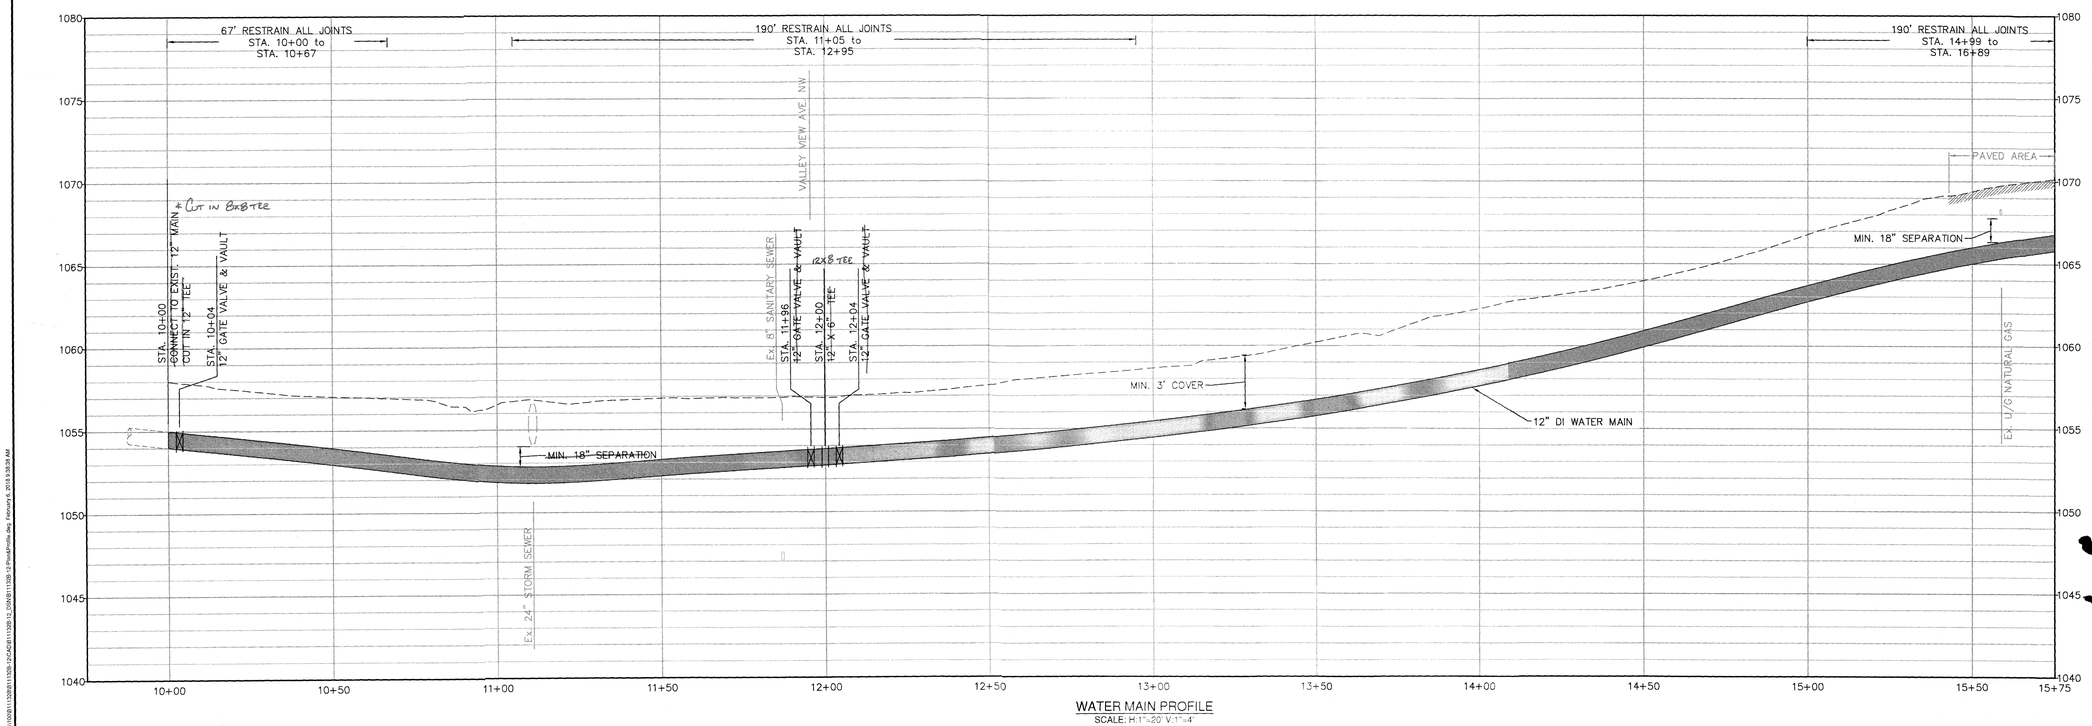

WATER MAIN PROFILE
SCALE: H:1"=20' V:1"=4'

Draper Aden Associates
Engineering Environmental Services
2206 South Main Street
Blacksburg, VA 24060
540-552-0444 Fax: 540-552-0291
www.daa.com
• Richmond • Charlottesville, VA • Raleigh, NC
• Hampton Roads, VA • Northern Virginia

WATER MAIN PLAN & PROFILE
OAKLAND BLVD. WATER MAIN REPLACEMENT
ROANOKE, VIRGINIA

REVISIONS

DRAWN: BSC
CHECKED: JSL
DATE: 2/6/2018
PROJECT NUMBER: [redacted]

C-1