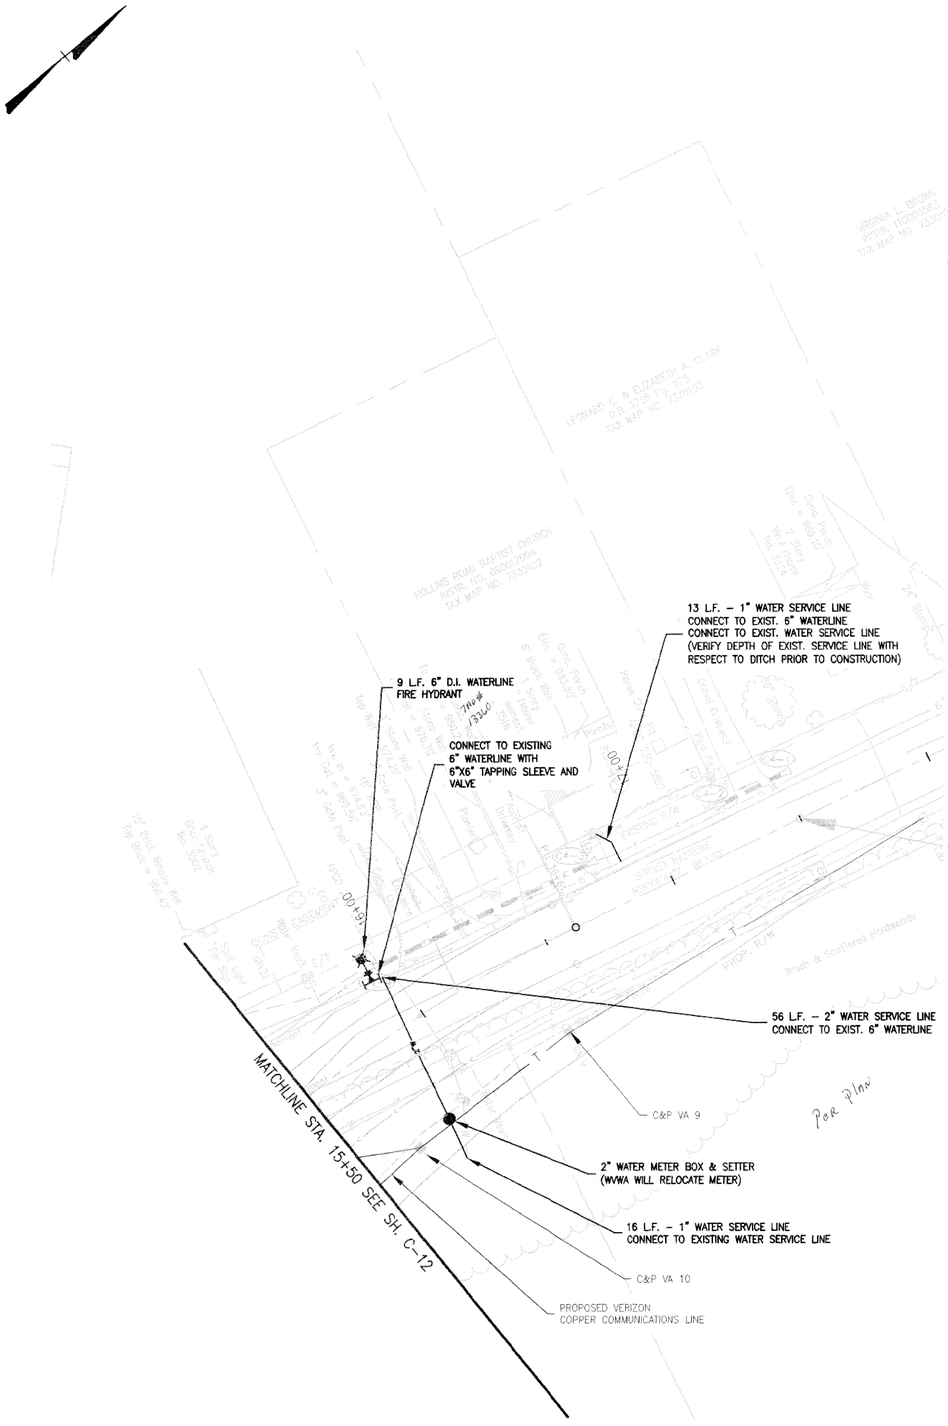

NOTE:
WATERLINE WORK SHOWN ON THIS SHEET IS IN THIS CONTRACT. OTHER UTILITY WORK SHOWN IS FOR INFORMATIONAL PURPOSES ONLY, AND WILL BE PERFORMED BY THE RESPECTIVE UTILITY OWNER(S) PRIOR TO THIS CONTRACT.

GRAPHIC SCALE
25 0 25 50 100
(IN FEET)
1 inch = 25 ft.

Mattern & Craig
CONSULTING ENGINEERS • SURVEYORS
701 FIRST STREET, S.W.
ROANOKE, VIRGINIA 24016
(540) 345-9342
FAX (540) 345-7691

COMMONWEALTH OF VIRGINIA
RYAN R. PINCUS
Lic. No. 50111
03/04/2013
PROFESSIONAL ENGINEER

Revisions	Date

Issue Date: 3/4/13
Drawn By: RPK
Designed By: RPK
Checked By: BCC
Date: 3/4/13

ROUTE 605 (OLD MOUNTAIN ROAD) BRIDGE REPLACEMENT

UTILITY RELOCATIONS

CITY OF ROANOKE, VIRGINIA

Vertical Scale: N/A
Horizontal Scale: 1" = 25'
Commission Number: 3154A
Sheet No.: C-12