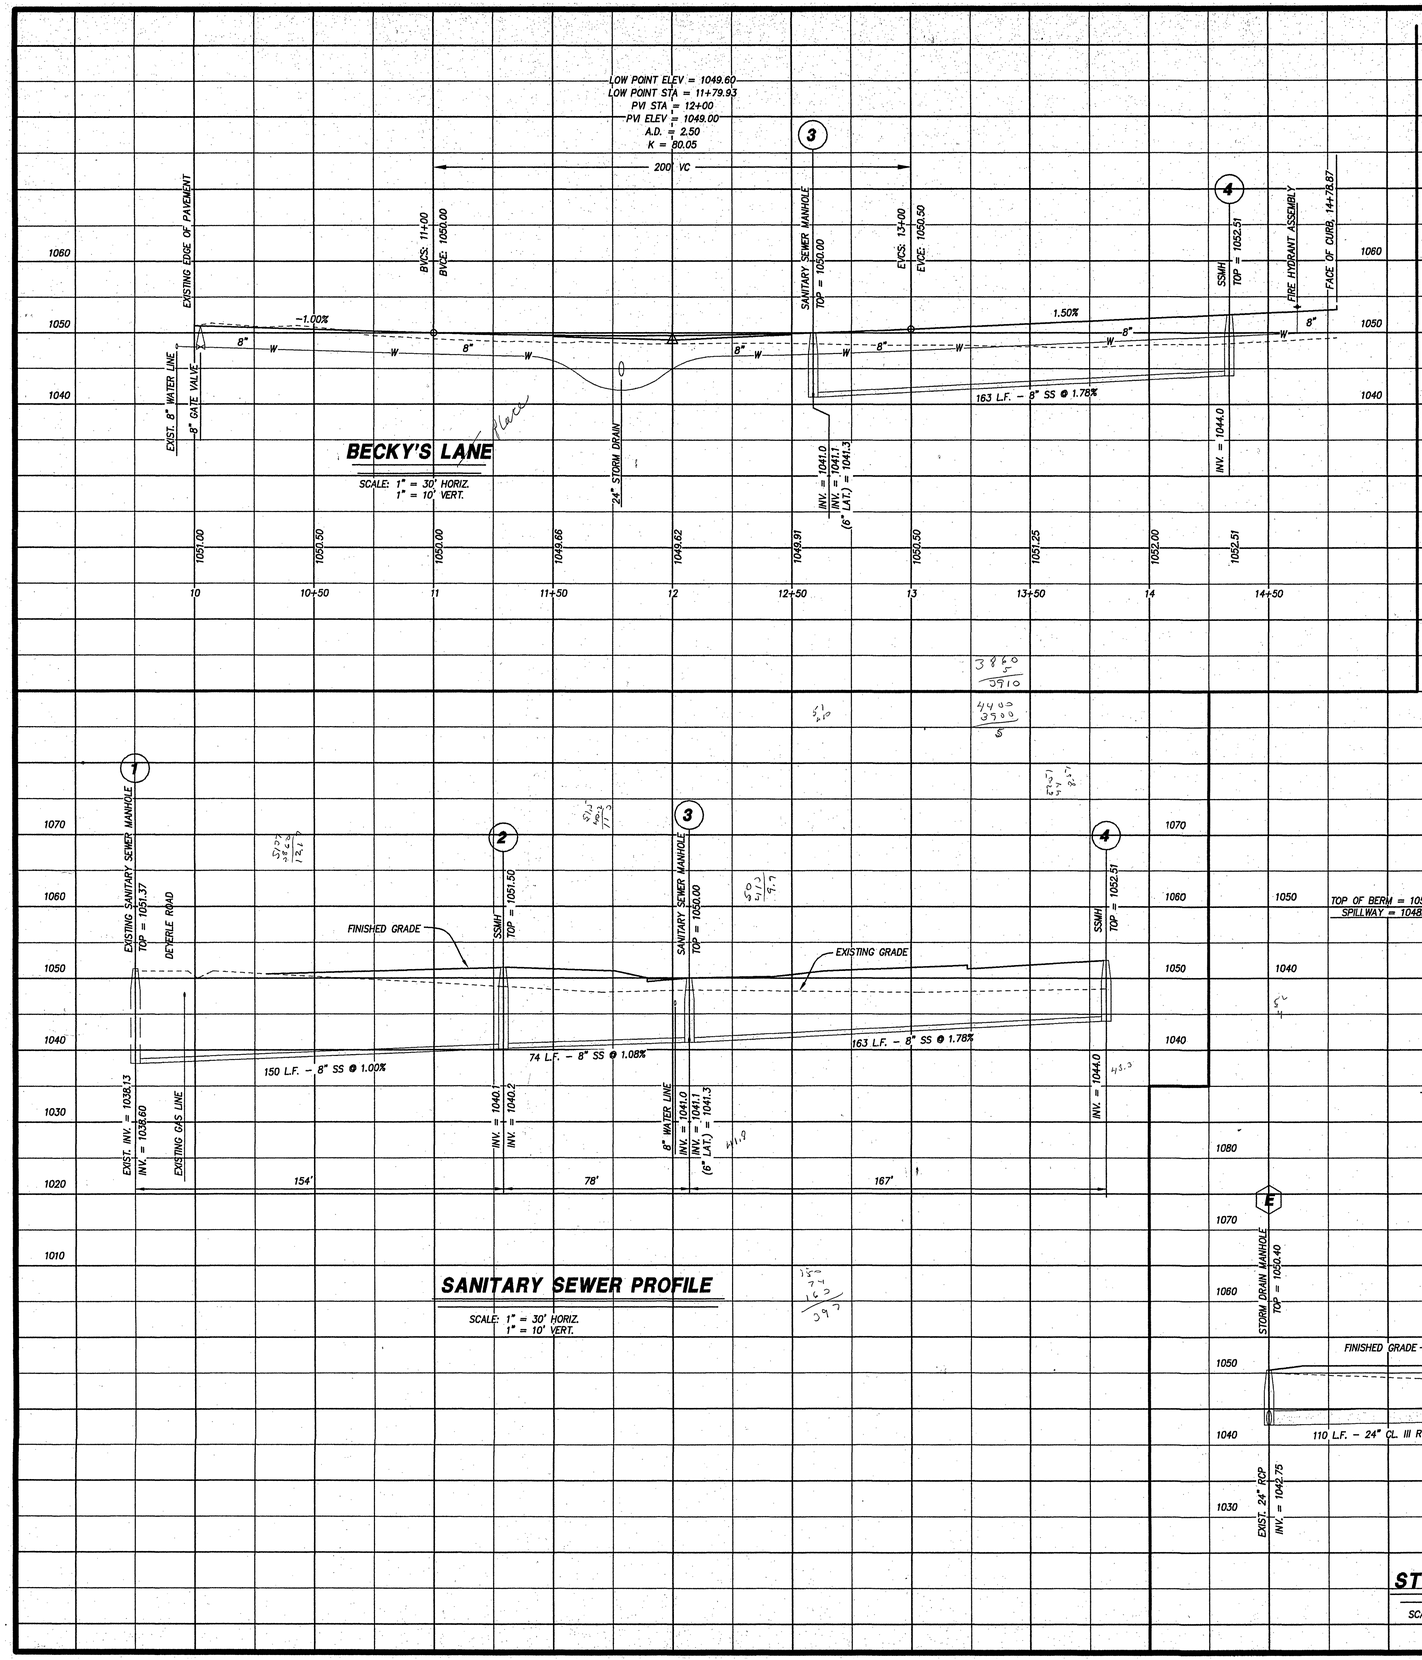

BECKY'S LANE

SCALE: 1" = 30' HORIZ.
1" = 10' VERT.

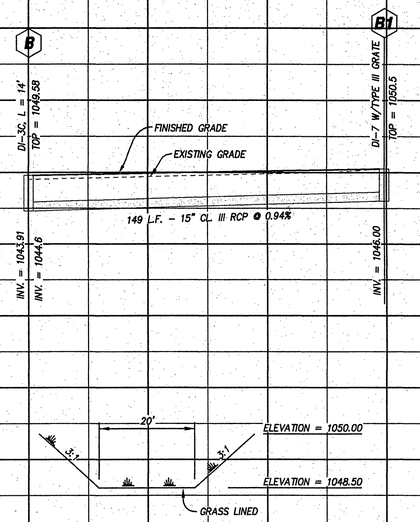

EMERGENCY SPILLWAY

NO SCALE

SANITARY SEWER PROFILE

SCALE: 1" = 30' HORIZ.
1" = 10' VERT.

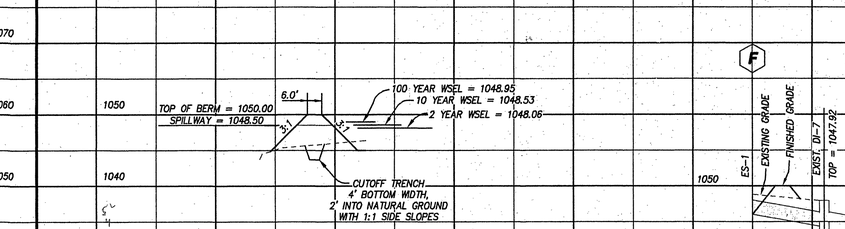

BERM CROSS SECTION

NO SCALE

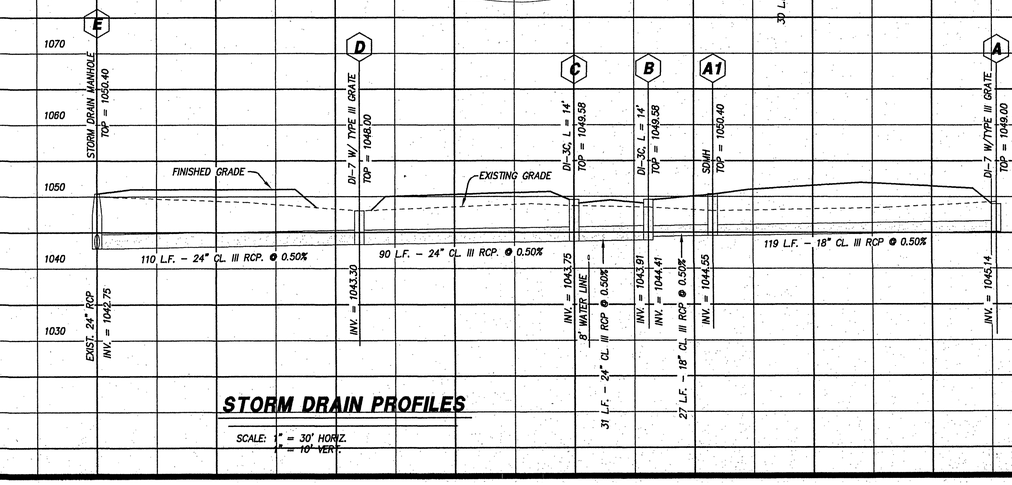

STORM DRAIN PROFILES

SCALE: 1" = 30' HORIZ.
1" = 10' VERT.

LUMSDEN ASSOCIATES, P.C.
ENGINEERS-SURVEYORS-PLANNERS
ROANOKE, VIRGINIA

4664 BOXWOOD AVENUE
P.O. BOX 3080
ROANOKE, VIRGINIA 24018

PHONE: (540) 774-4411
FAX: (540) 772-2931
E-MAIL: MAIL@LASDENPC.COM

COMMONWEALTH OF VIRGINIA
6-14-02
B. LEE HENDERSON, JR.
No. 17591
PROFESSIONAL ENGINEER

PROFILES

OLD STABLE VILLAGE

PREPARED FOR
HERITAGE BUILDERS, LTD.
SITUATED ALONG DEVERLE ROAD AND LAKE DRIVE, S.W.
THE CITY OF ROANOKE, VIRGINIA

REVISIONS		
NO.	DATE	DESCRIPTION
1		
2		
3		
4		
5		

DATE: 17 JUNE, 2002
SCALE: AS SHOWN
COMMISSION NO.: 2001-113
CADD FILE: 0113\ENG\DEVPLANS\0113COMP

SHEET 5 OF 8