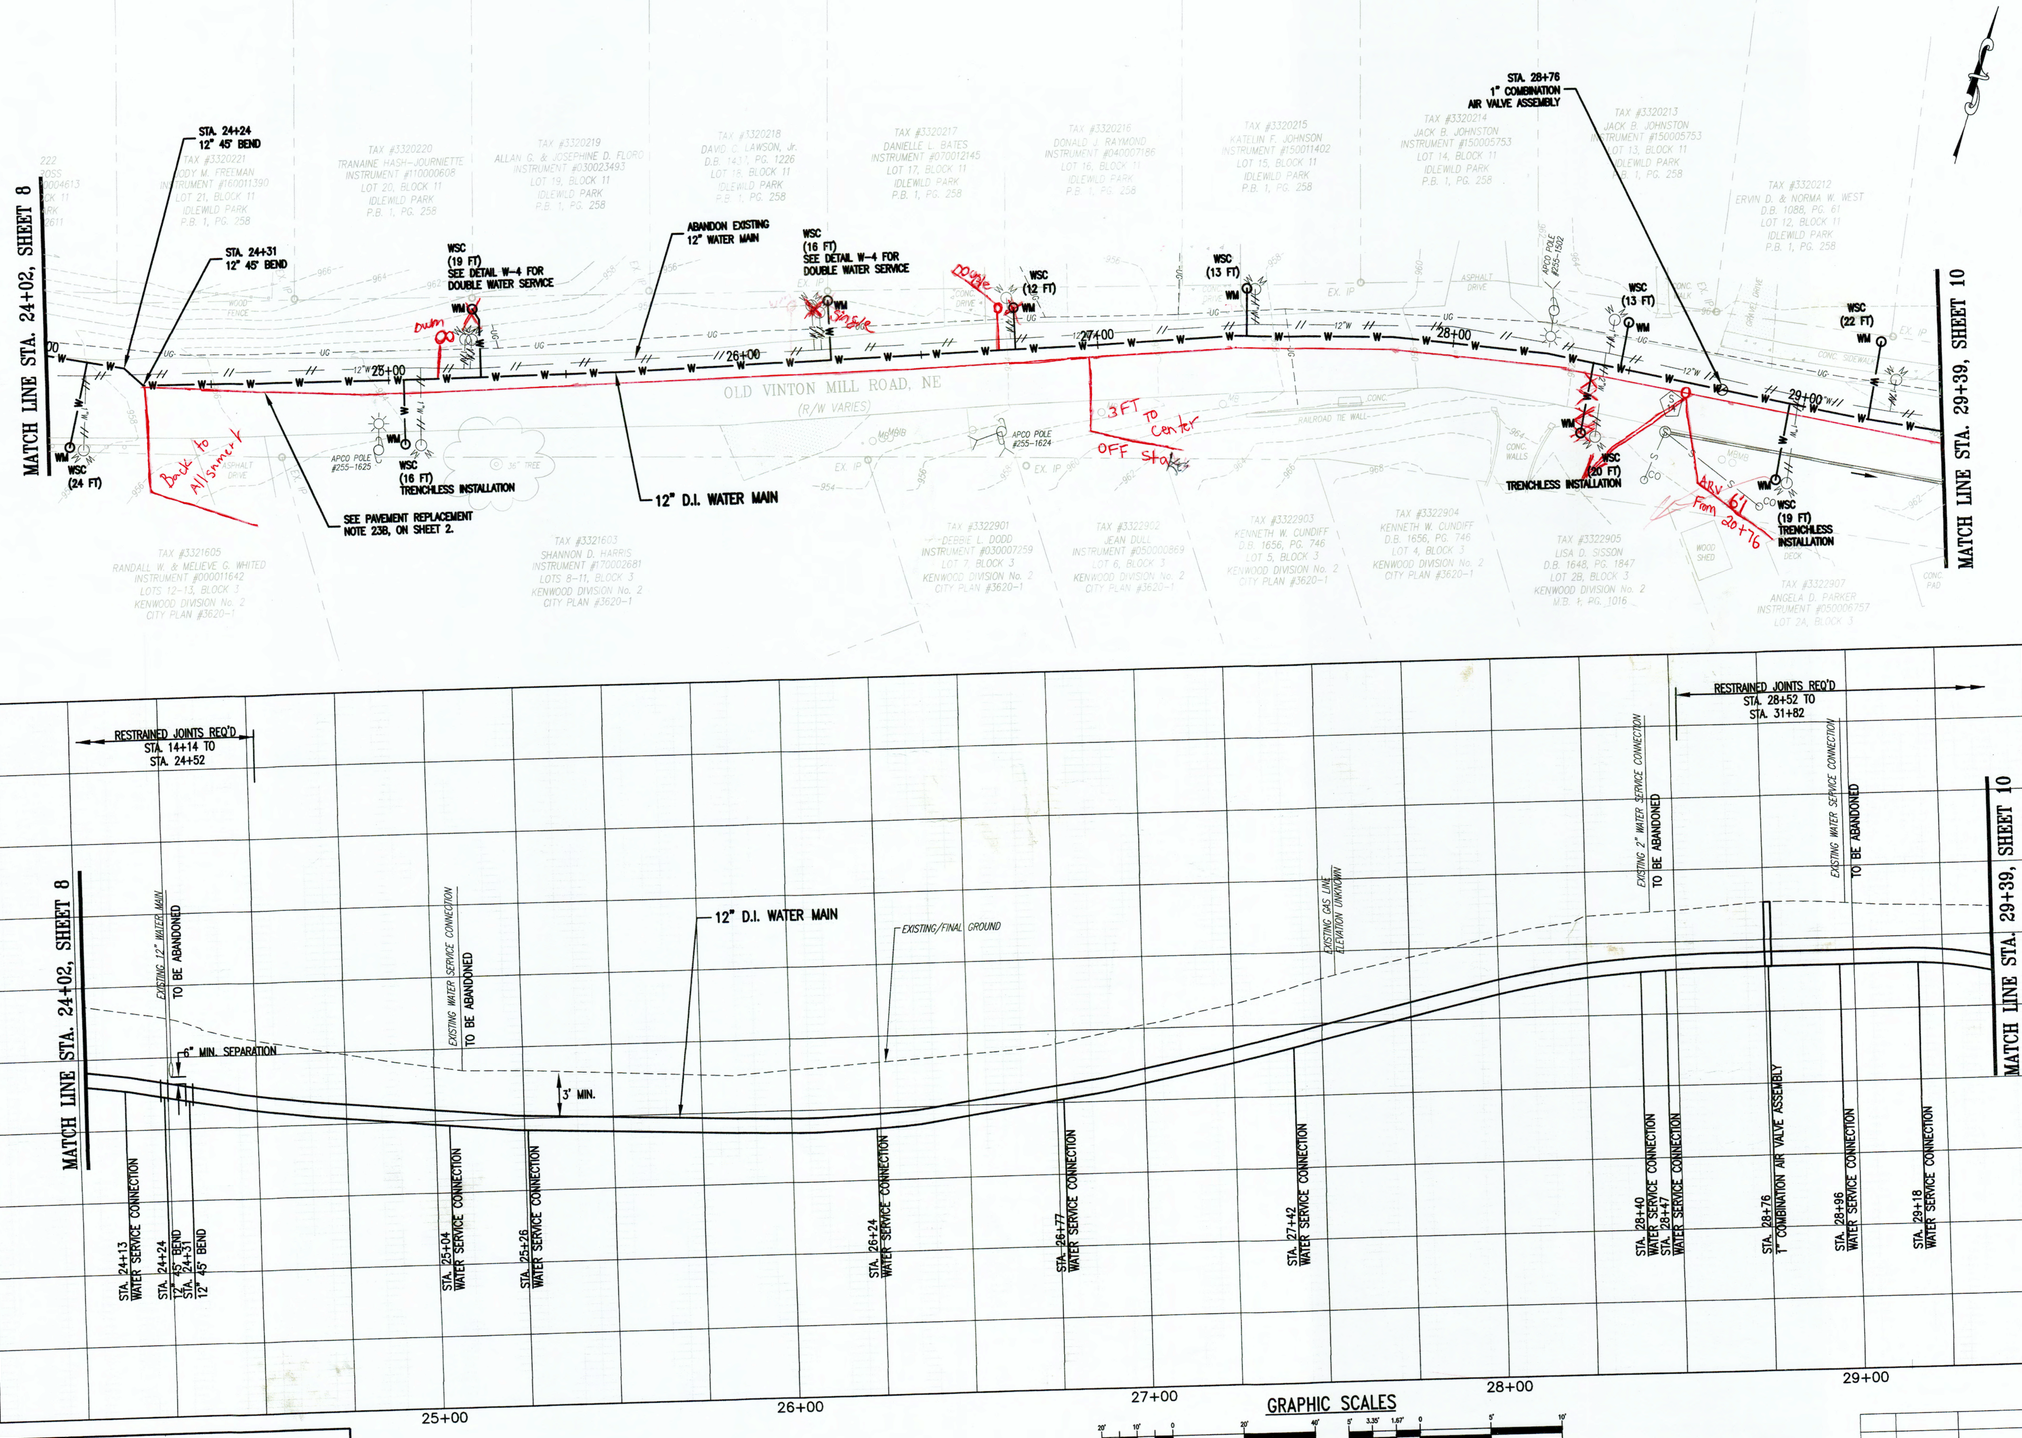

GRAPHIC SCALES

(IN FEET)
HORIZ. 1 inch = 20 feet

(IN FEET)
VERT: 1 inch = 5 feet

COMMONWEALTH OF VIRGINIA
PAULA J. MOORE
Lic. No. 035621
5/22/19
PROFESSIONAL ENGINEER

Whitman, Requardt & Associates, LLP
1700 Kraft Dr, Suite 1200, Blacksburg, VA 24060

WESTERN VIRGINIA WATER AUTHORITY
601 South Jefferson Street, Suite 300
Roanoke, Virginia 24011

DES:	PJM
DRAWN:	JBS
CHECK:	GWF
DATE:	5/22/19

SCALE:	AS SHOWN
HORIZ:	1" = 20'
VERT:	1" = 5'

OLD VINTON MILL ROAD
WATER MAIN REPLACEMENT

12" WATER MAIN PLAN - PROFILE
STA. 24+02 TO STA. 29+39

REV	DATE	DESCRIPTION

DRAWING	SHEET
–	9