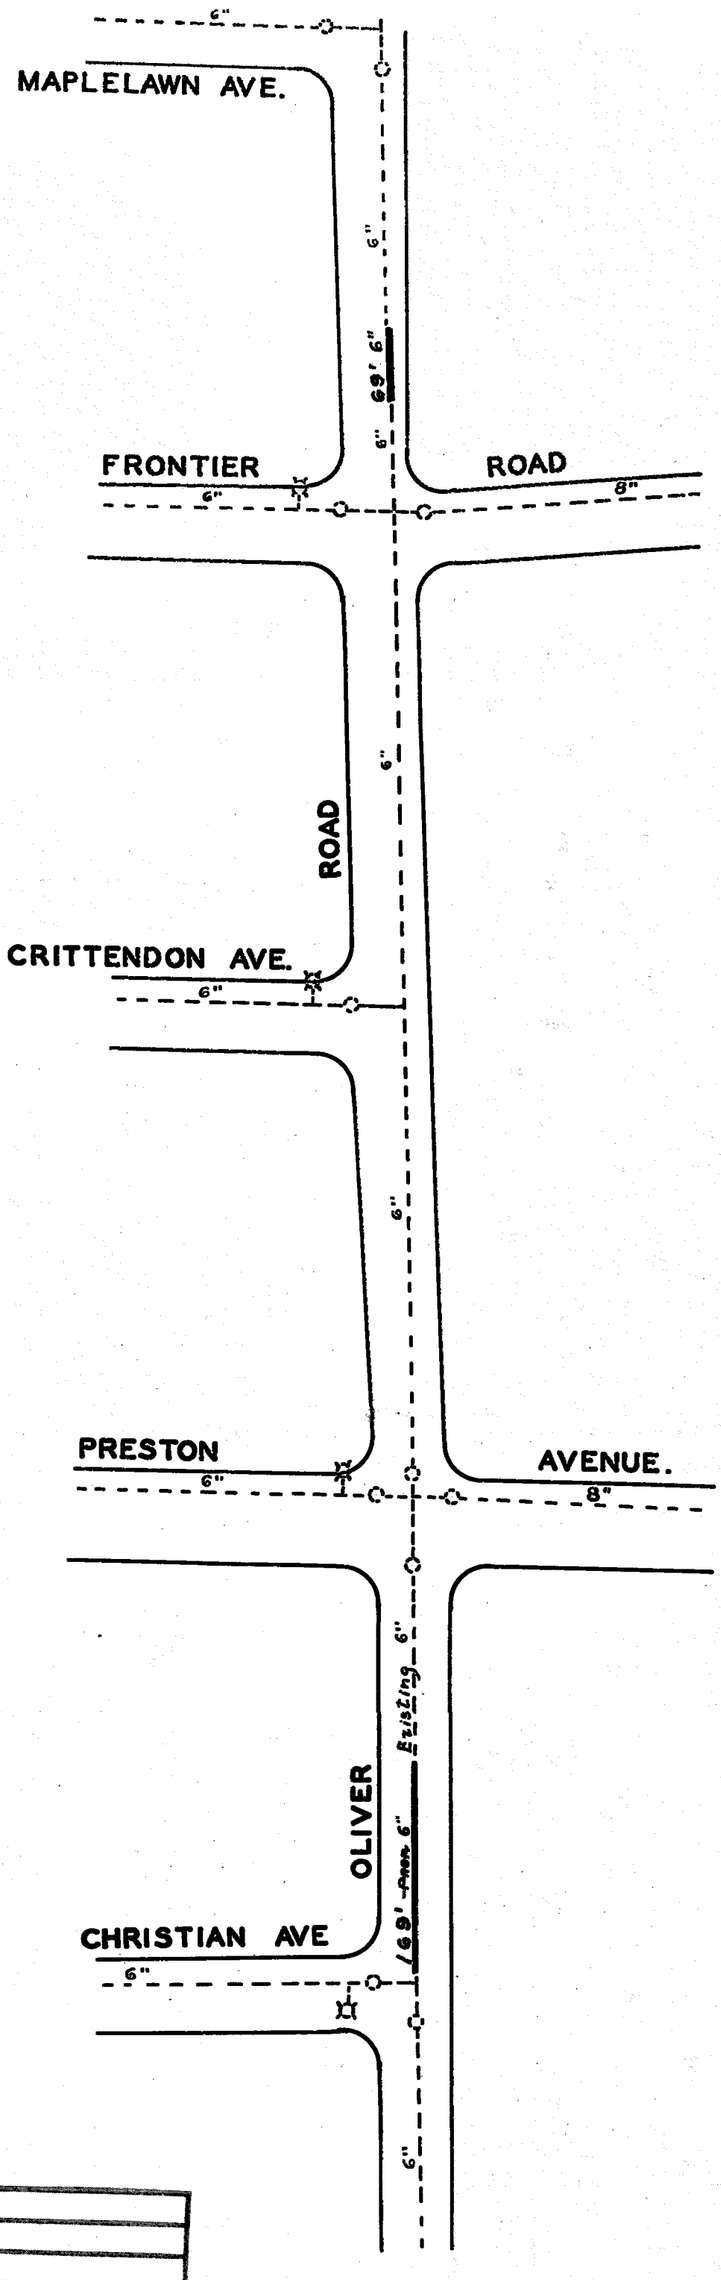

DATE STARTED 3-7-60				
DATE COMP. 3-15-60				
FEET MAIN	SIZE	VALVE	VAULT	BOX
238'	6"	0	0	0
F. H. COMP. ___				
F. H. STUB ONLY ___				
SERV. INS. BY:				
MAINS INS. BY:				
NO. ¾" SERV. INS.				
CITY OR CO. City				
DEPT. INSP. B.R.H.				

WATER DEPARTMENT
CITY OF ROANOKE, VA.

OLIVER ROAD

SCALE- 1" = 100'

DRAWN BY E.L.A. DECEMBER, 31, 1959

DATE COMP.	
MAINS INS. BY	
SERV. INS. BY	
NO. SERV. INS.	
CITY OR CO.	CITY
DEPT. INSP.	

DIST. MAP NO. 319 ON DIST MAP

59-48

SCANNED

S