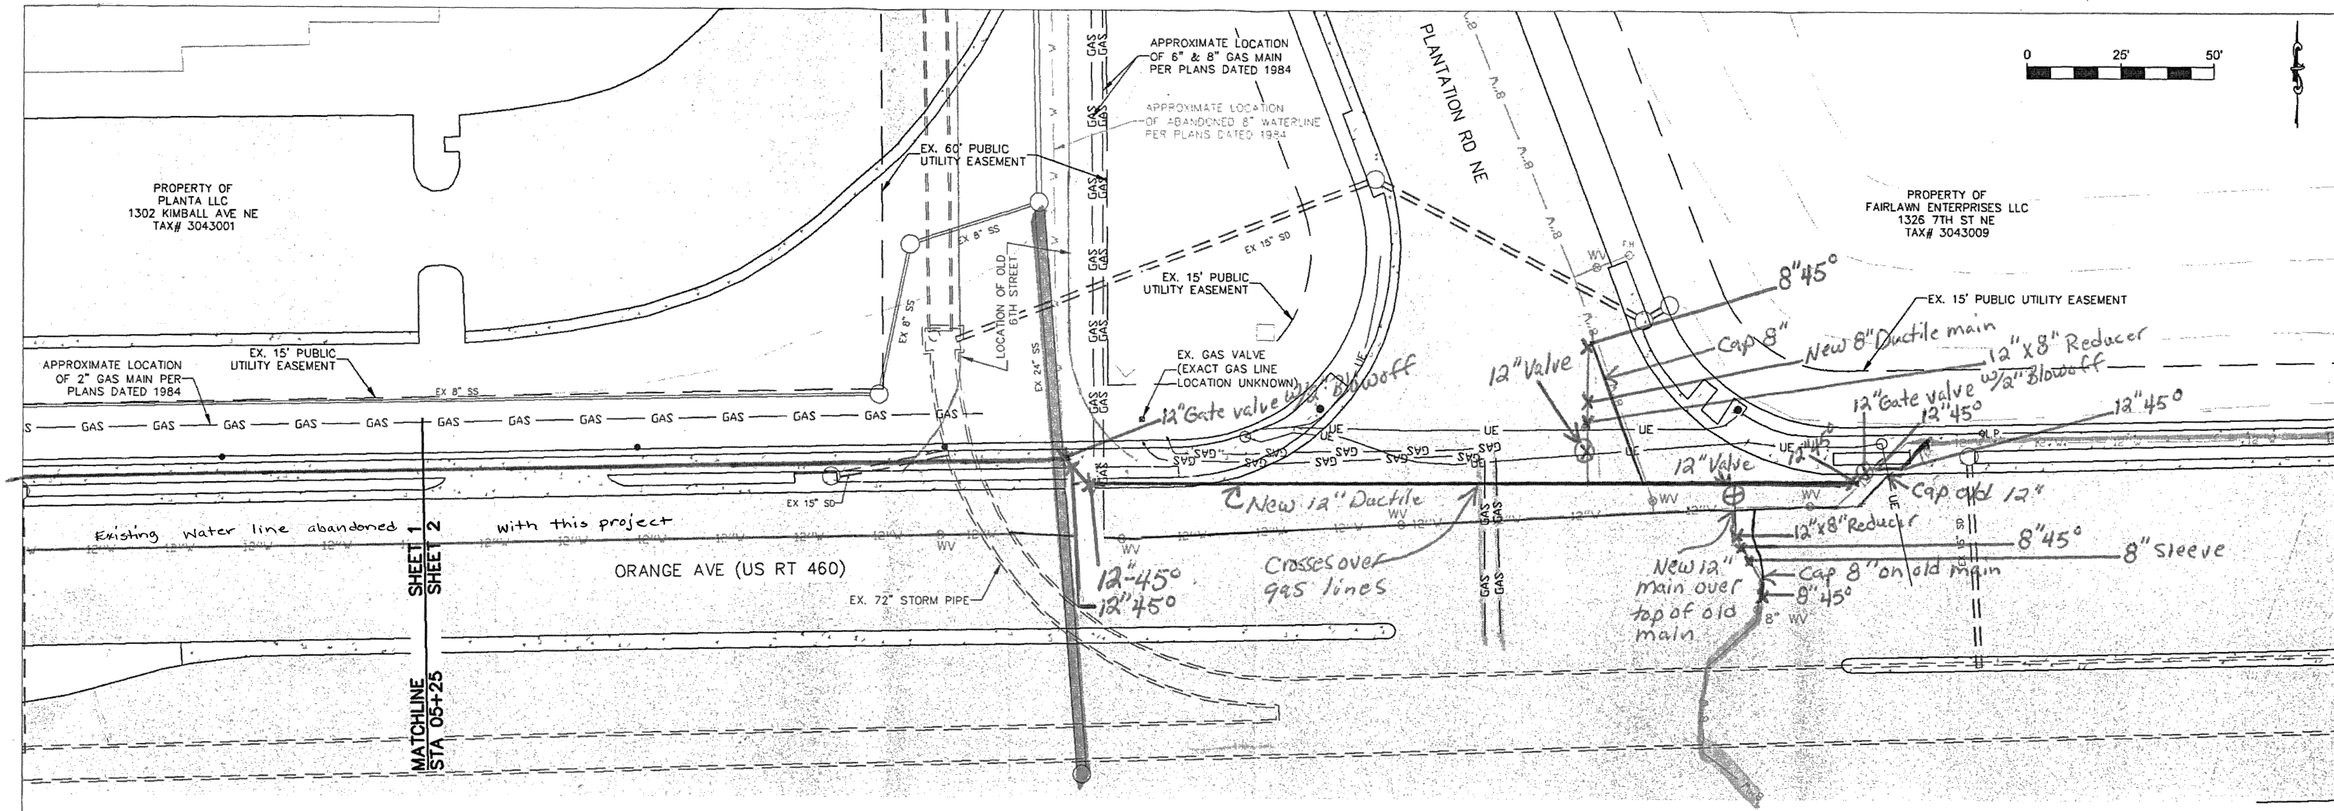

New 12" Ductile main has 2 to 3 Ft of cover on it.

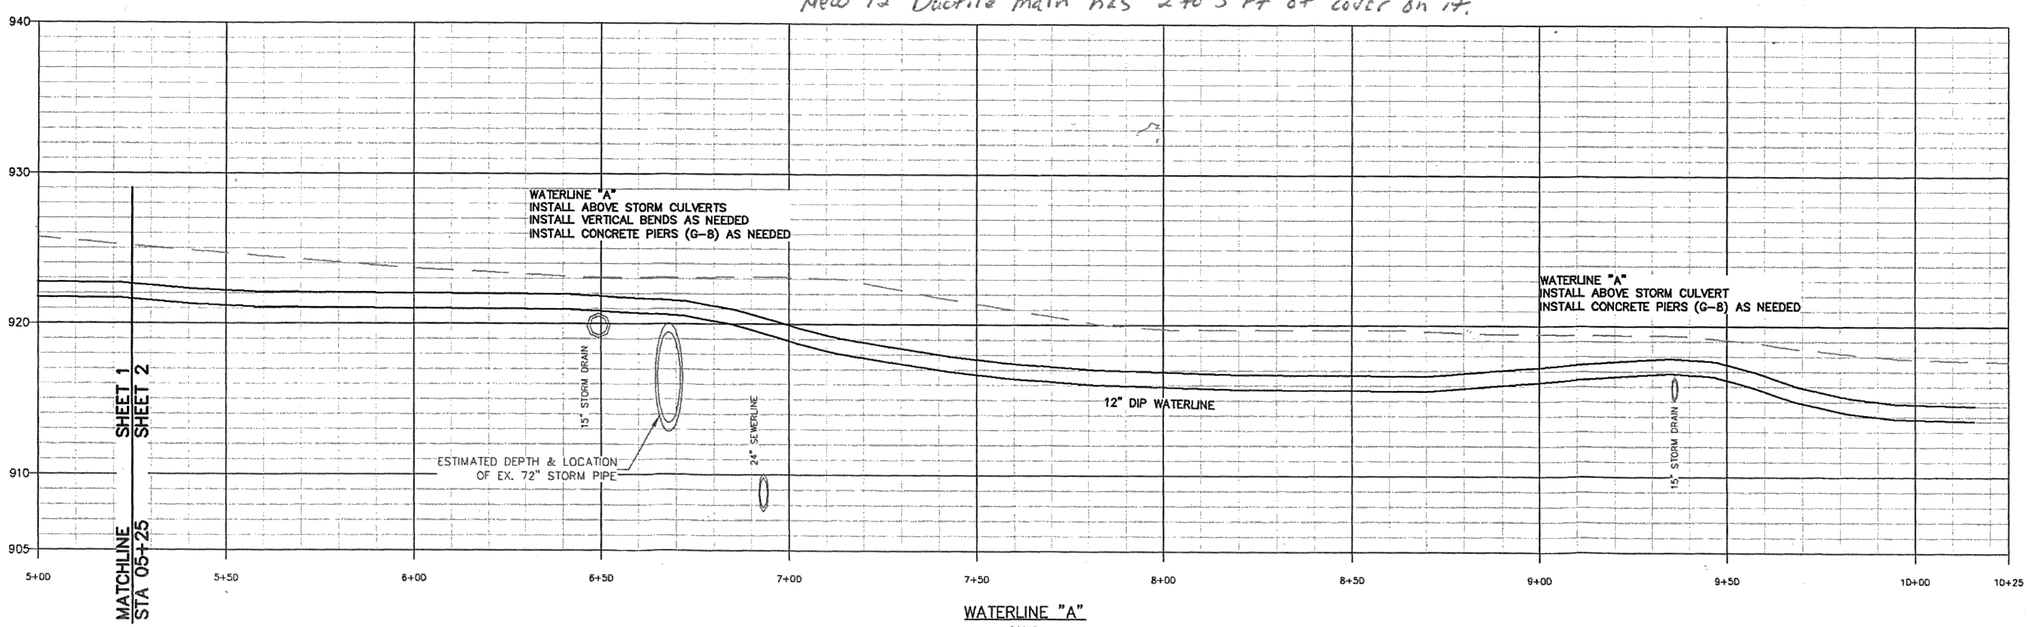

WATERLINE "A"

SCALE
VERTICAL: 1" = 5'
HORIZONTAL: 1" = 20'

WESTERN VIRGINIA WATER AUTHORITY
ENGINEERING SERVICES
601 S JEFFERSON ST, SUITE 300
ROANOKE, VA 24011
540-853-5641 or 540-853-5770

ORANGE AVE WATER LINE RELOCATION

PLAN & PROFILE

Rev	Description	Date	By
1	REVISED PER DB COMMENTS	4-25-16	DRJ
2	REVISED PER GR COMMENTS	4-27-16	DRJ
3	REVISED PER TEC COMMENTS	5-6-16	DRJ

Designed: DB,GR
Drawn: DRJ
Checked: DRJ
Approved: AAS
Date: 05-04-2016
Project:

2

Sheet 2 of 2