PUB. ROAD DIV. NO.	STATE	FEDERAL AID ROUTE	FEDERAL AID PROJECT	STATE ROUTE	STATE PROJECT	SHEET NO.	TOTAL SHEETS
2	VA.		U-128-1(11)	460	0460-128-103,P.102 Rw-302 C-502	29-9	

Rev. 12-1-70

DESIGN FEATURES RELATING TO CONSTRUCTION OR TO REGULATION AND CONTROL OF TRAFFIC MAY BE SUBJECT TO CHANGE AS DEEMED NECESSARY BY THE DEPARTMENT.

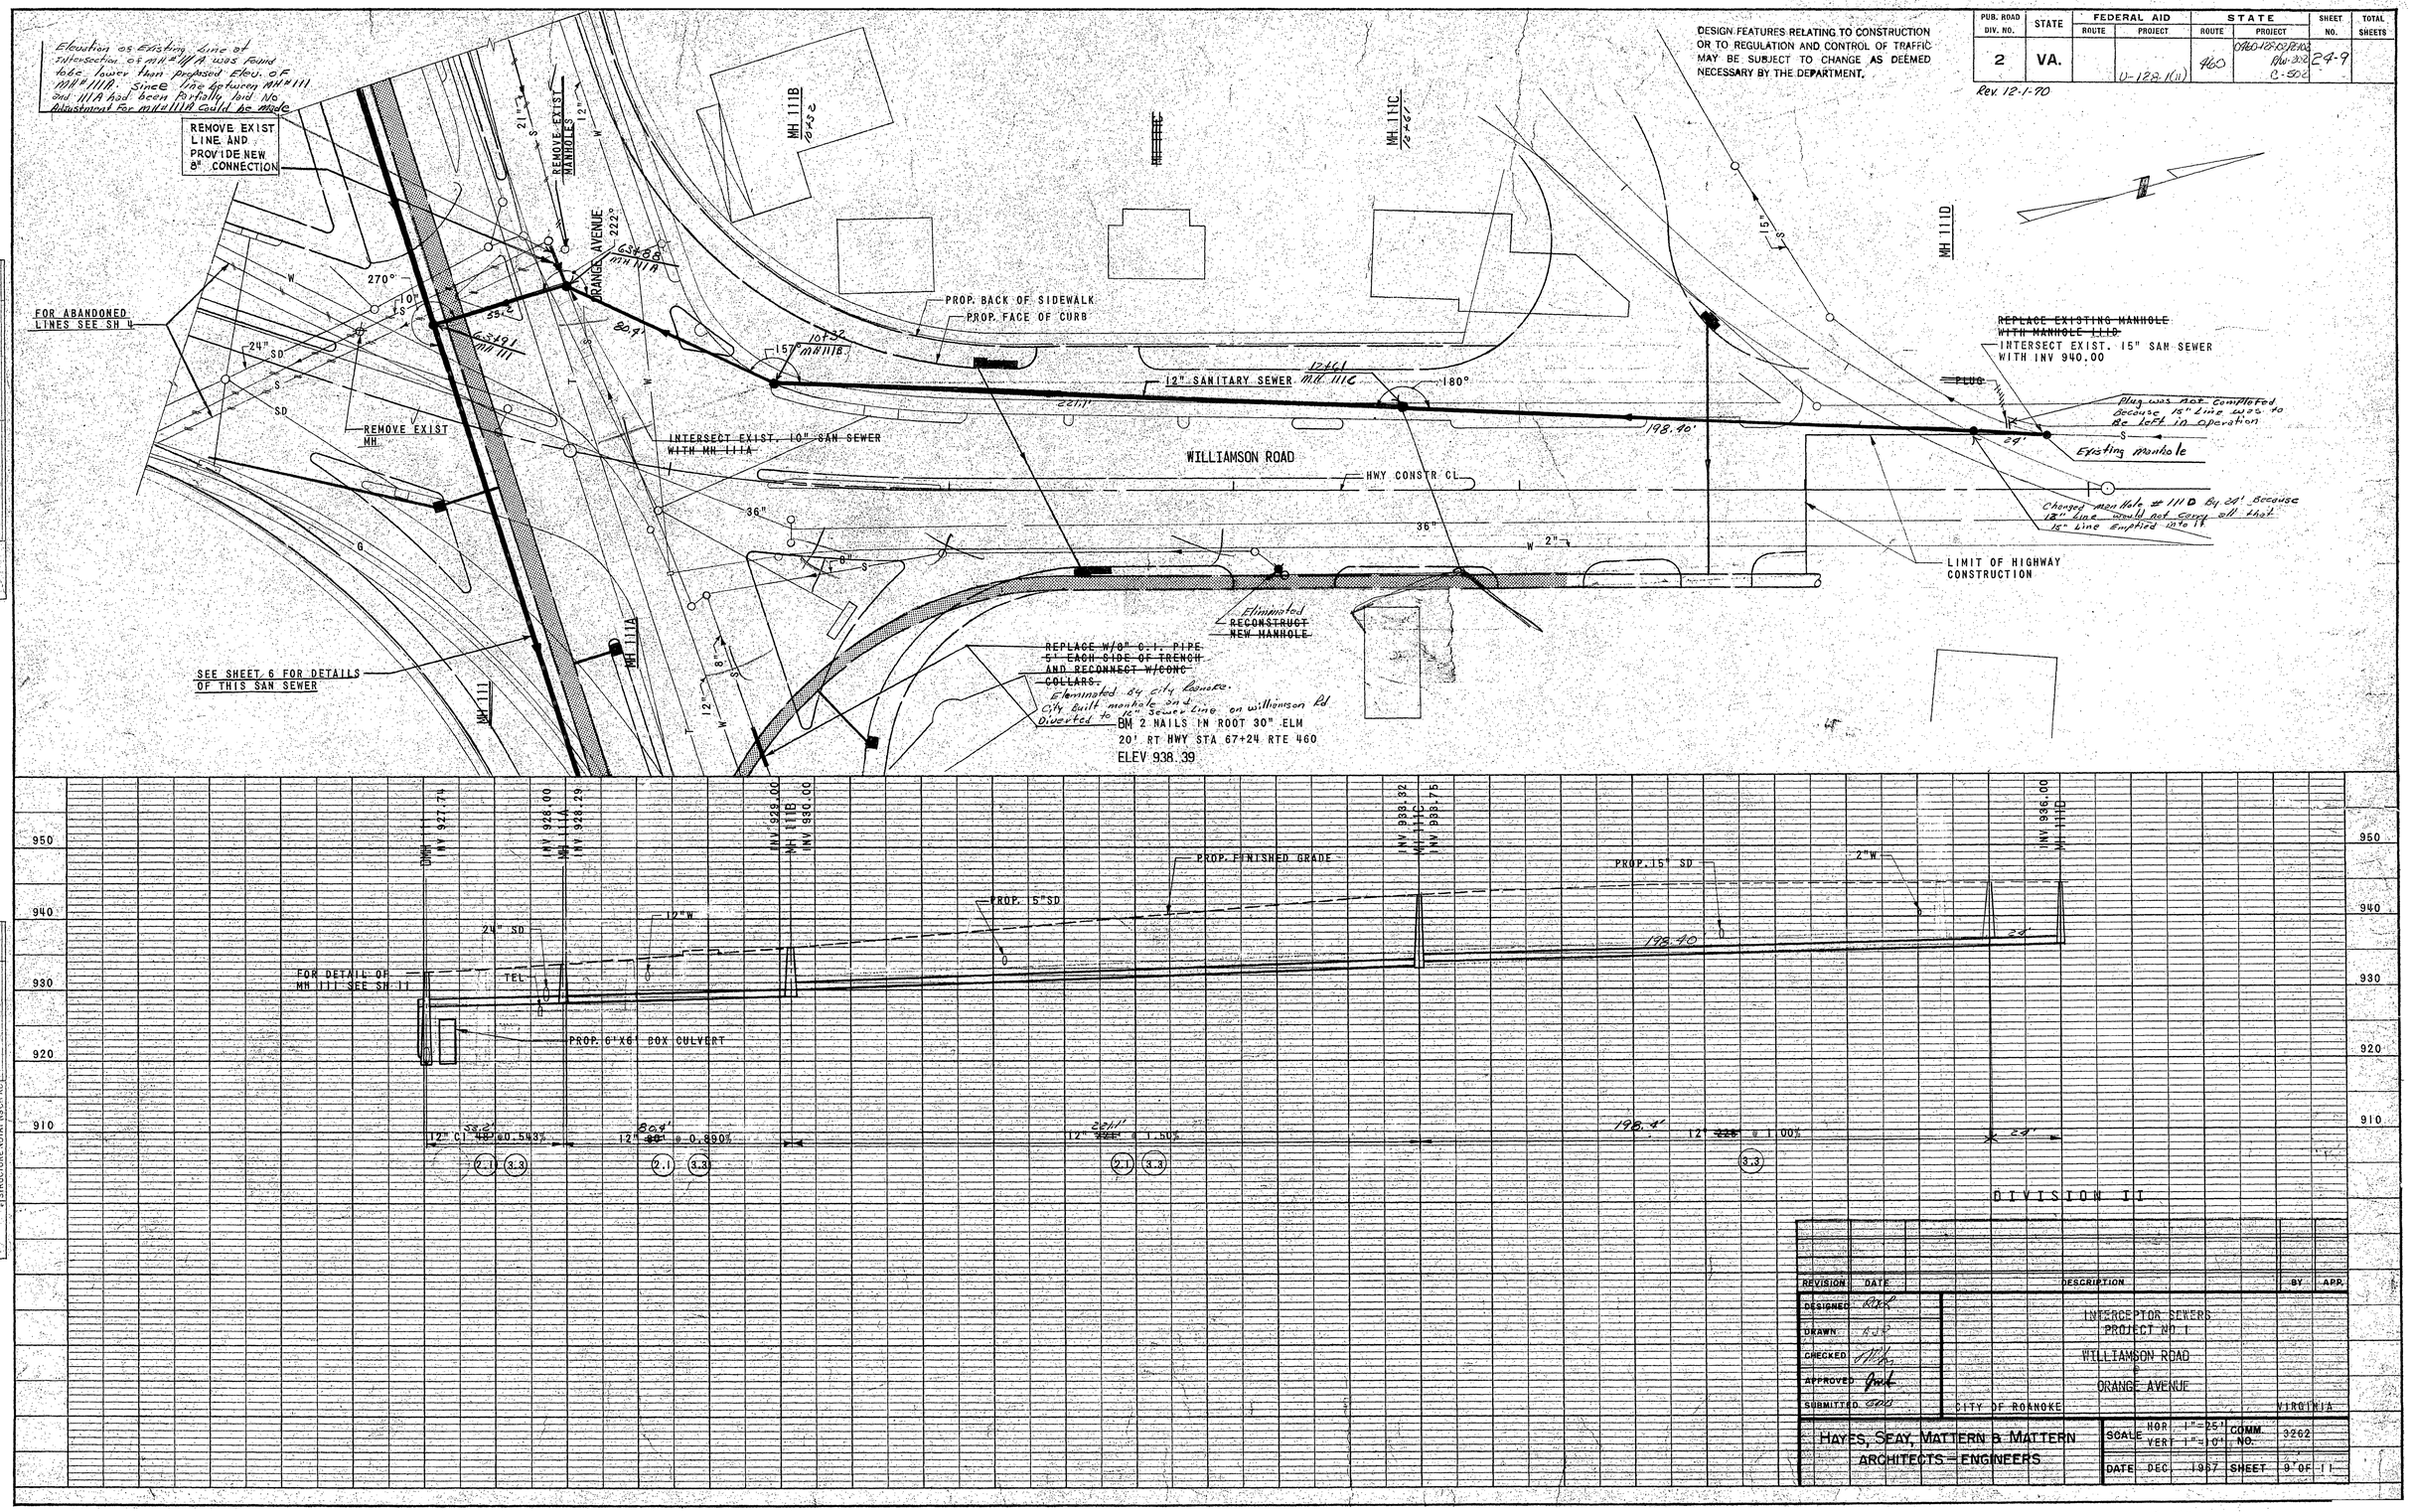

REVISION	DATE	DESCRIPTION	BY	APP.

DESIGNED
DRAWN
CHECKED
APPROVED
SUBMITTED

CITY OF ROANOKE

INTERCEPTOR SEWERS
PROJECT NO. 1
WILLIAMSON ROAD
&
ORANGE AVENUE

VIRGINIA

HAYES, SEAY, MATTERN & MATTERN
ARCHITECTS — ENGINEERS

SCALE HOR. 1" = 25' VERT. 1" = 10'
COMM. NO. 3262
DATE DEC. 1967 SHEET 9 OF 11

PLATE 1 - PLAN-PROFILE - O, P.R. & R.E. STANDARD
KEUFFEL & ESSER CO., NEW YORK.