DESIGN FEATURES RELATING TO CONSTRUCTION OR TO REGULATION AND CONTROL OF TRAFFIC MAY BE SUBJECT TO CHANGE AS DEEMED NECESSARY BY THE DEPARTMENT.

REVISED	PUB. ROAD REGION	STATE	FEDERAL AID ROUTE	FEDERAL AID PROJECT	STATE ROUTE	STATE PROJECT	SHEET NO.
	2	VA.		U-128-1 (11)	460	C46C-128-102, PE-102 RW-202 C-502	23-3

FOR INFORMATION ONLY

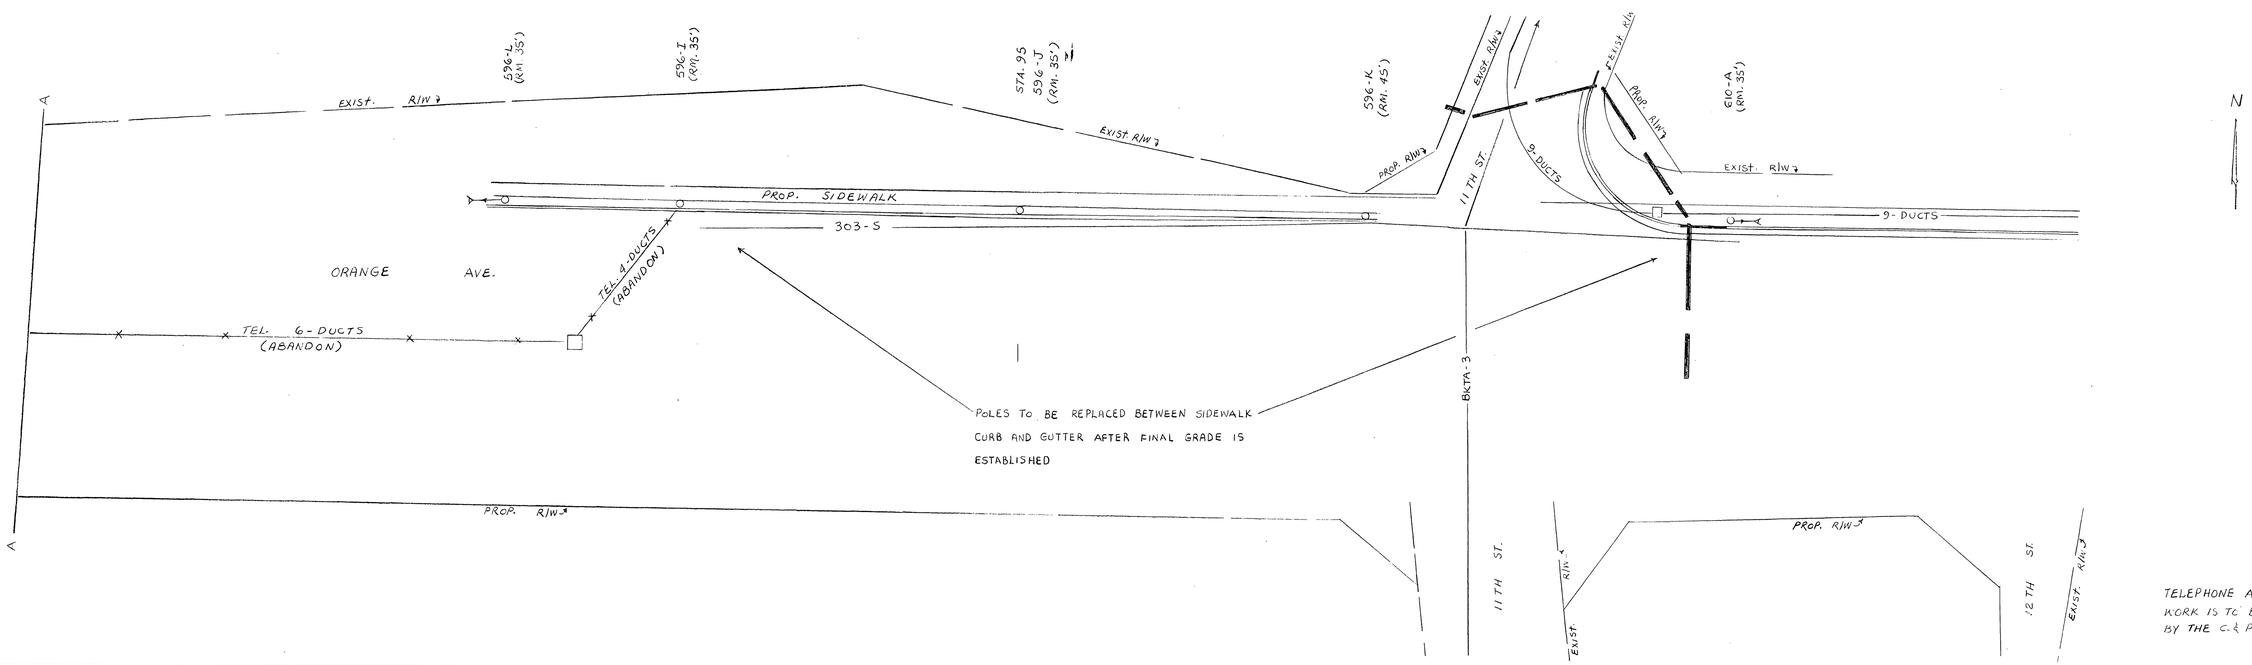

TELEPHONE ADJUSTMENT WORK IS TO BE PERFORMED BY THE C. & P. TEL. CO. OF VA.

PLAN NO.	PROJECT	FILE NO.	SHEET NO.
A			