MATCHLINE SHEET 5 OF 33

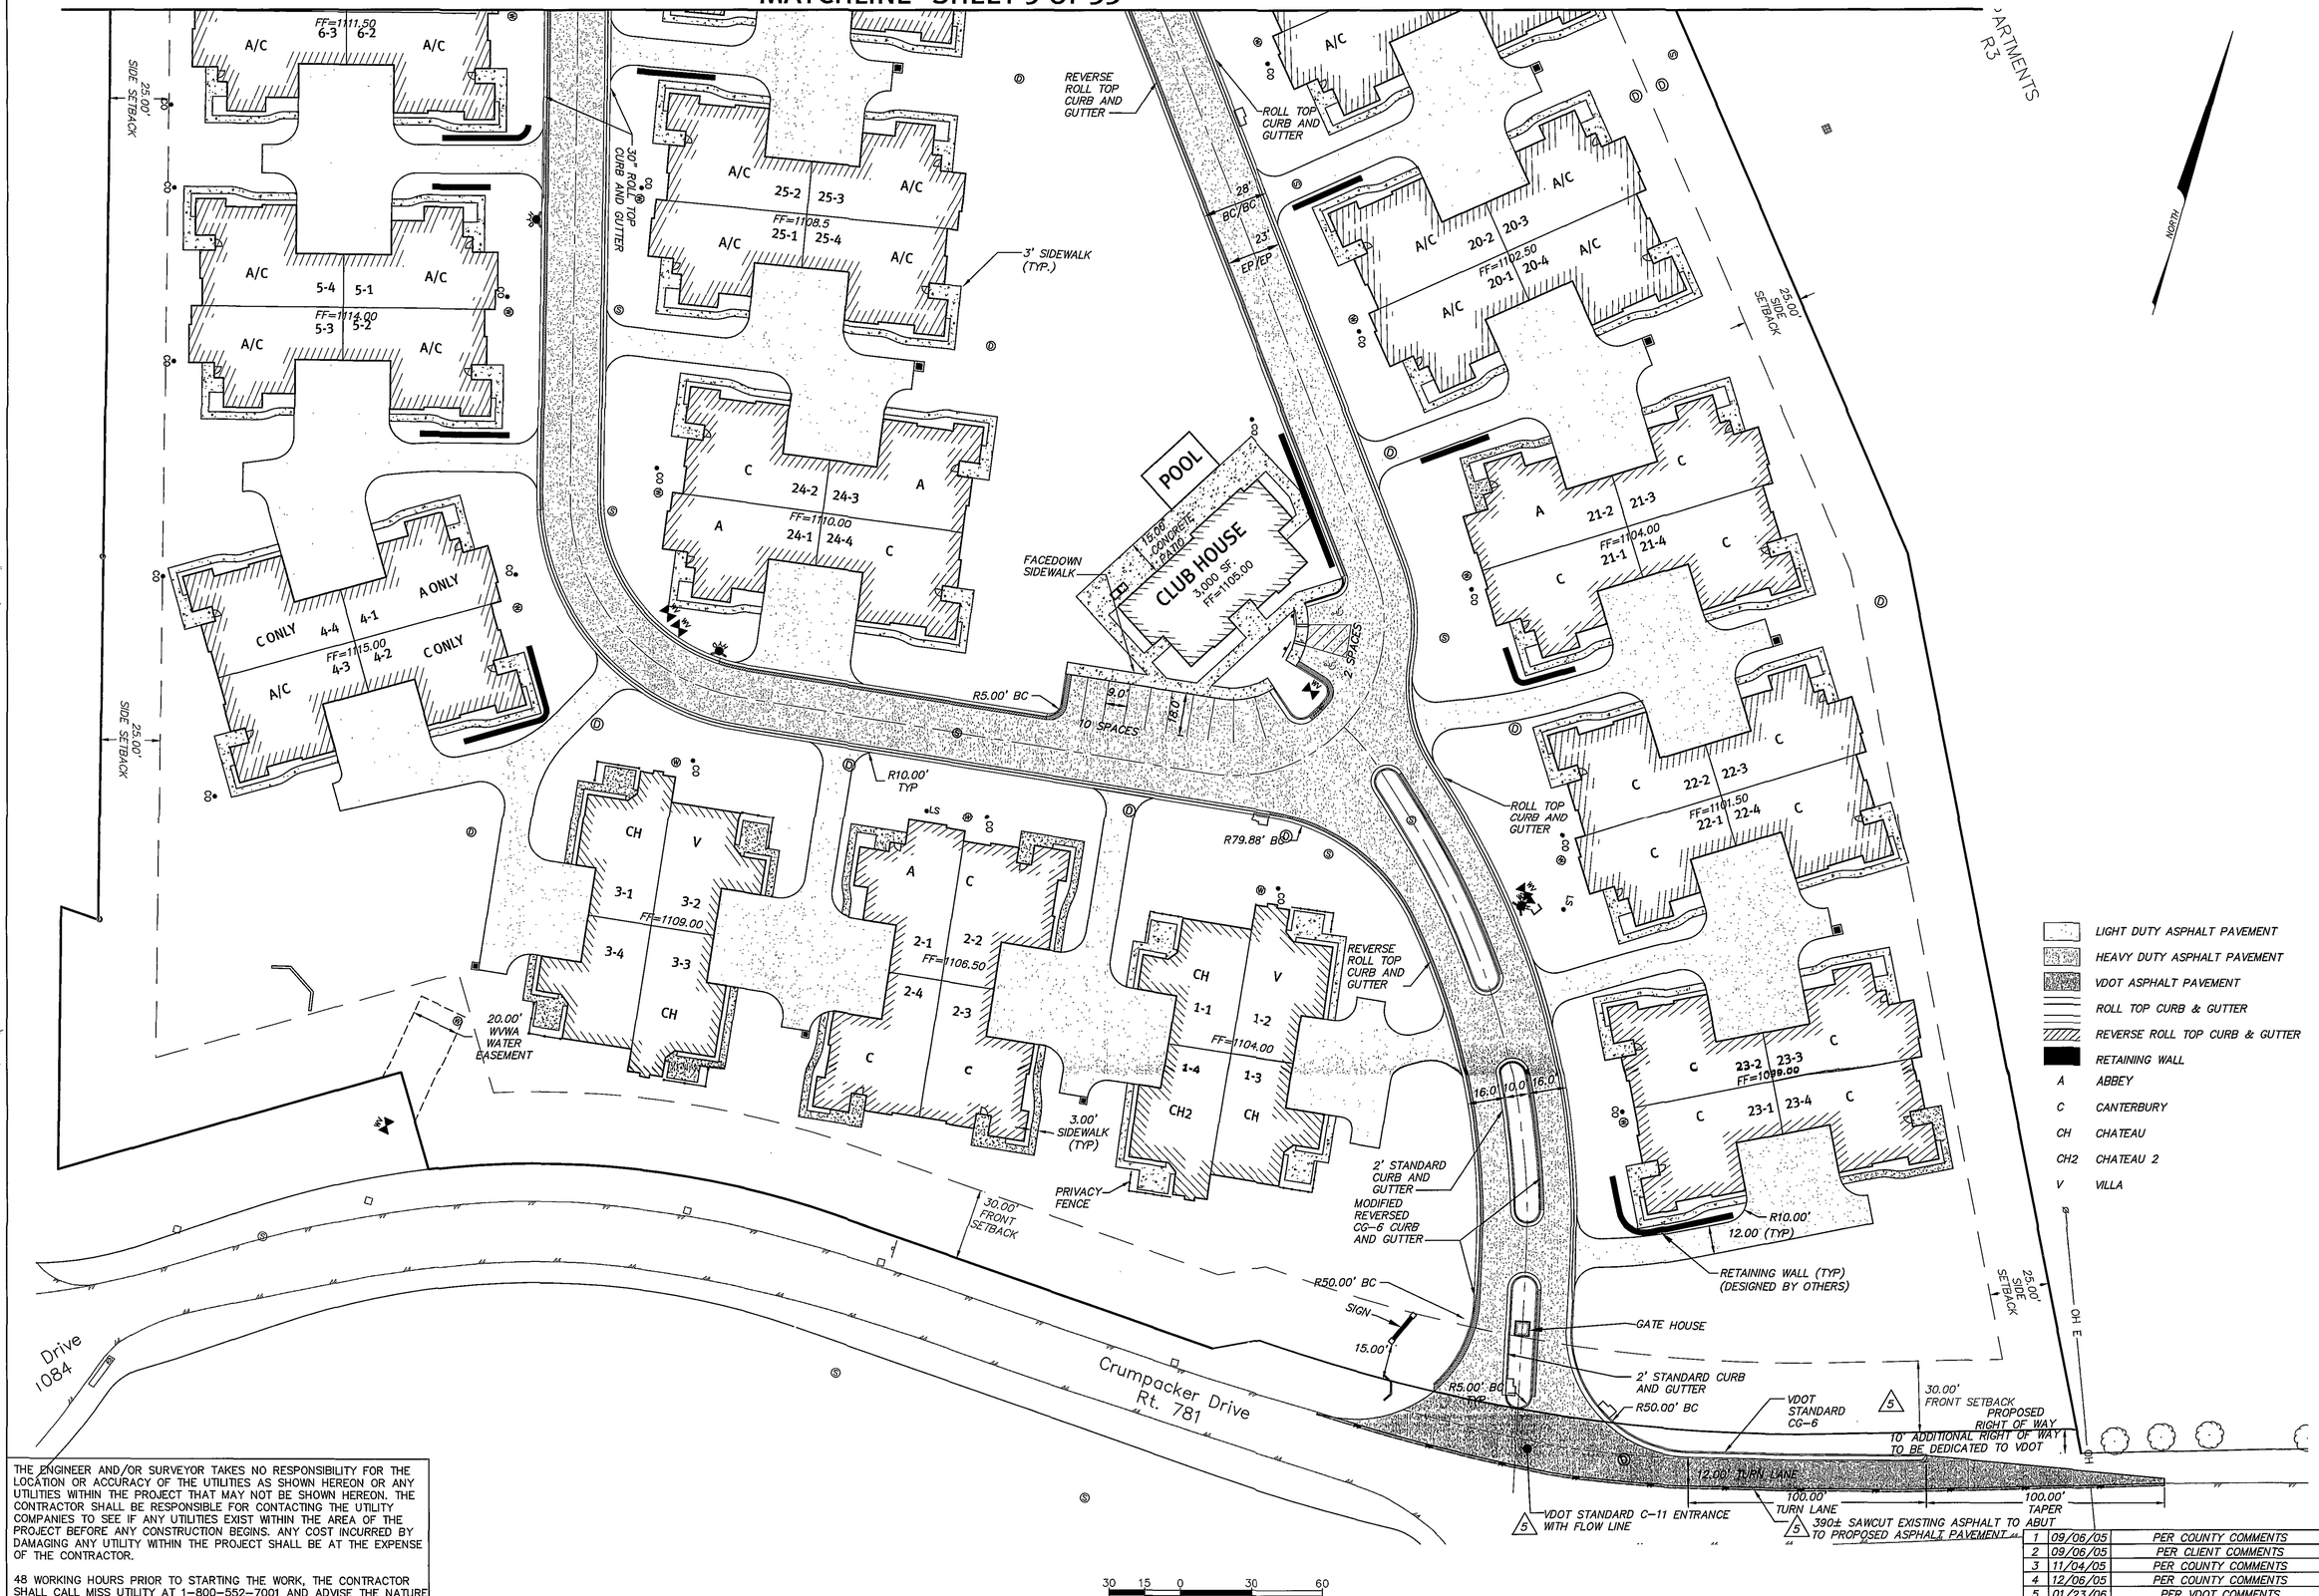

THE ENGINEER AND/OR SURVEYOR TAKES NO RESPONSIBILITY FOR THE LOCATION OR ACCURACY OF THE UTILITIES AS SHOWN HEREON OR ANY UTILITIES WITHIN THE PROJECT THAT MAY NOT BE SHOWN HEREON. THE CONTRACTOR SHALL BE RESPONSIBLE FOR CONTACTING THE UTILITY COMPANIES TO SEE IF ANY UTILITIES EXIST WITHIN THE AREA OF THE PROJECT BEFORE ANY CONSTRUCTION BEGINS. ANY COST INCURRED BY DAMAGING ANY UTILITY WITHIN THE PROJECT SHALL BE AT THE EXPENSE OF THE CONTRACTOR.

48 WORKING HOURS PRIOR TO STARTING THE WORK, THE CONTRACTOR SHALL CALL MISS UTILITY AT 1-800-552-7001 AND ADVISE THE NATURE AND LOCATION OF THE WORK.

1	09/06/05	PER COUNTY COMMENTS
2	09/06/05	PER CLIENT COMMENTS
3	11/04/05	PER COUNTY COMMENTS
4	12/06/05	PER COUNTY COMMENTS
5	01/23/06	PER VDOT COMMENTS
6	01/23/06	PER COUNTY AND VDOT COMMENTS

Feb 10, 2006 – 12:43pm V:\LandProjects\20040345\dwg\SiteR6.dwg

HURT & PROFFITT INCORPORATED
*ENGINEERING >> SURVEYING >> PLANNING
2524 LANGHORNE ROAD
LYNCHBURG VA 24501
800.242.4906 TOLL FREE
434.847.7796 MAIN
434.847.0047 FAX

30 SCALE SITE (SOUTH)
FOR
ORCHARD VILLAS
ROANOKE COUNTY, VIRGINIA

PROJECT NO.	20040345
G.L. NO.	260-04-C4.7
FILE NO.	LS-11039
DATE:	09/06/05
DRAWN BY:	DLC
CHECKED BY:	MDM

COMMONWEALTH OF VIRGINIA
MICHAEL D. MORGAN, II
No. 041247
02/10/06
PROFESSIONAL ENGINEER

HURT & PROFFITT

SHEET NO.
4 OF 33