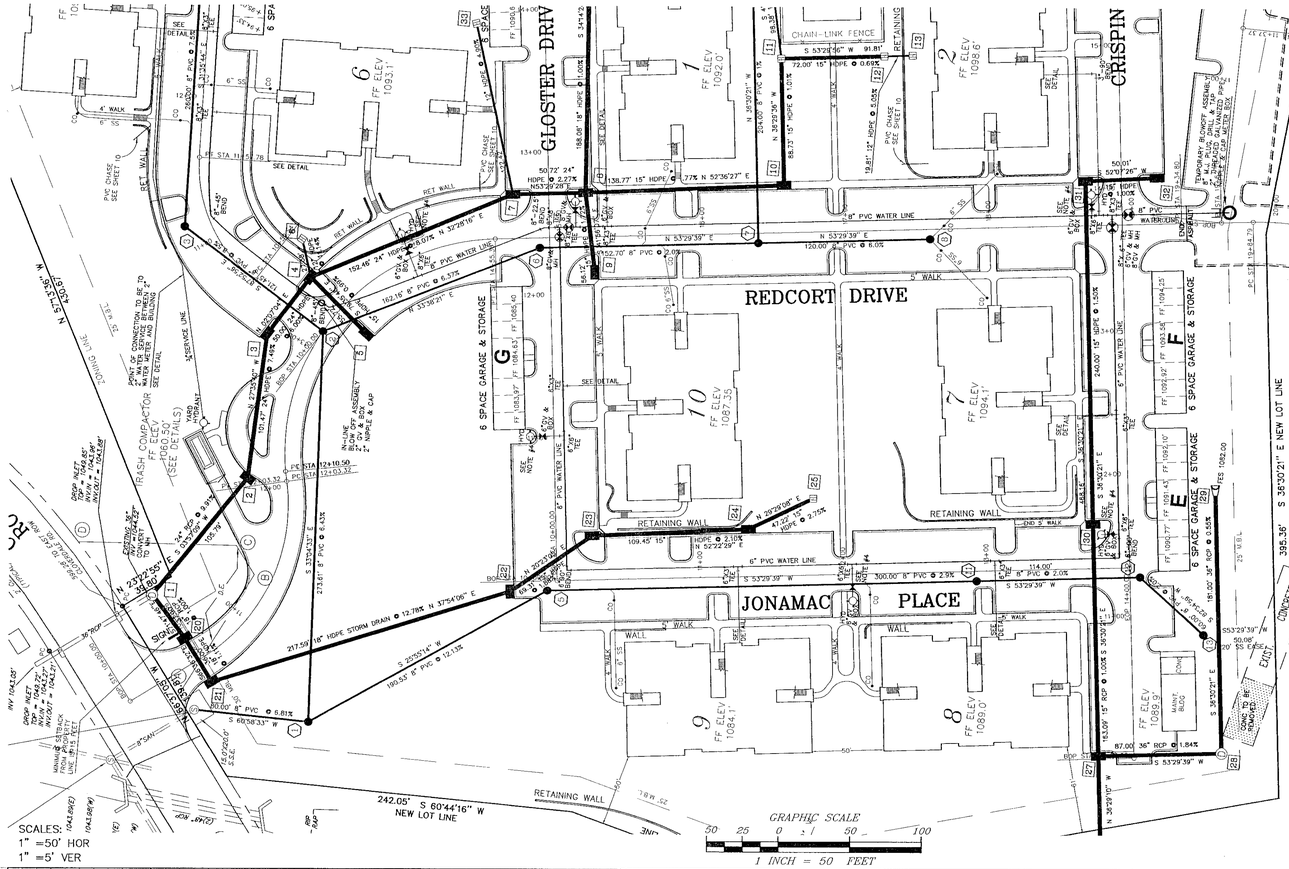

SCALES:
1" =50' HOR
1" =5' VER

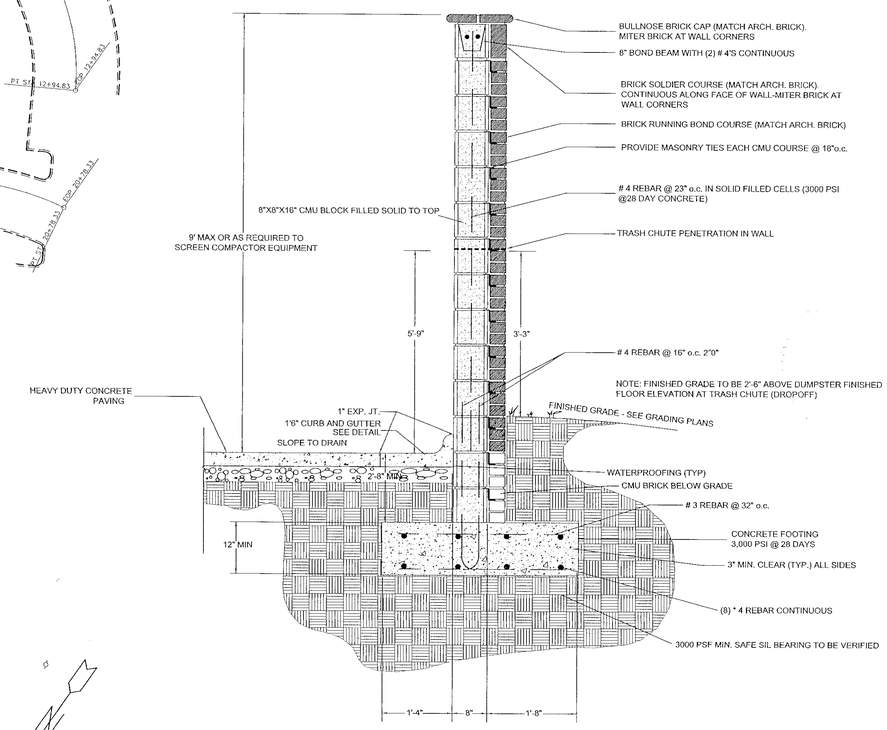

SCREENWALL AT TRASH COMPACTOR - X SECTION

MAX HEIGHT 9'-0" (FINISHED FLOOR TO TOP)
NOT TO SCALE

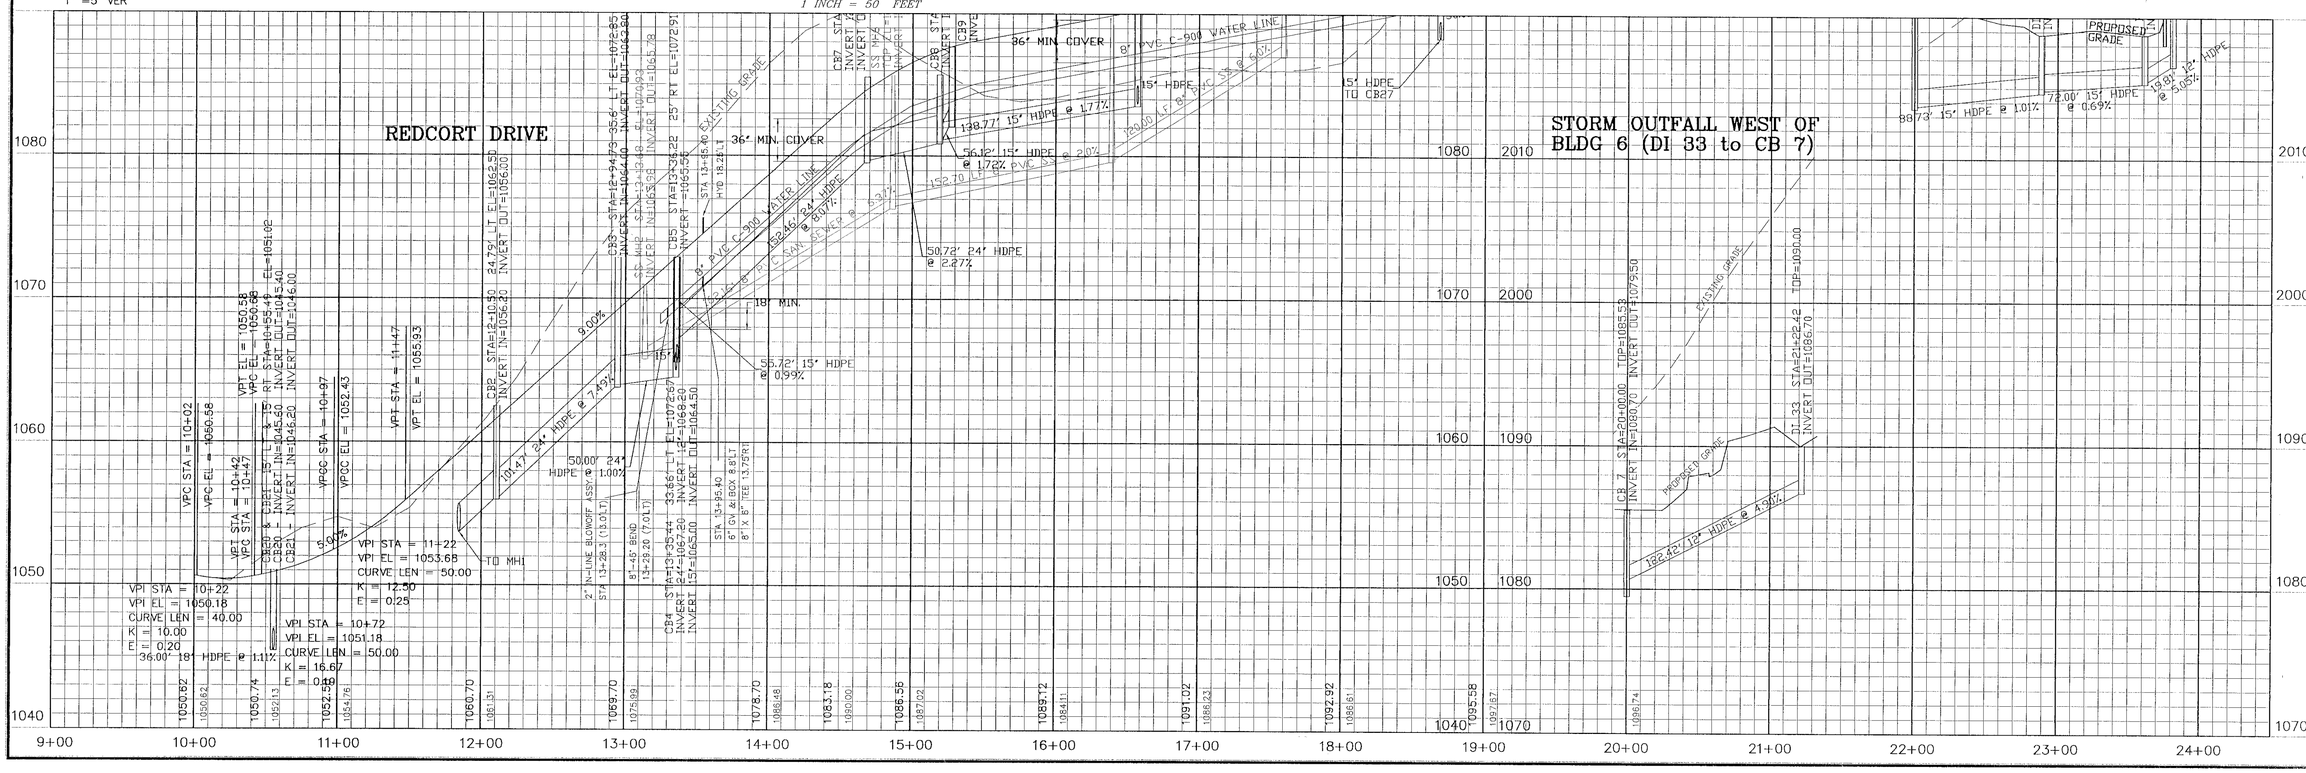

RIVER ENGINEERING, LLC
4045 PREMIER DRIVE
SUITE 206
HIGH POINT, NORTH CAROLINA 27265
PHONE: (336) 889-6011
FAX: (336) 889-8990

COMMONWEALTH OF VIRGINIA
PAUL RANDALL BLANCHARD
No. 024721
PROFESSIONAL ENGINEER

JOB NUMBER:	115	JAH	
DATE:	1/12/00	JAH	
DESIGNED:	JAH/PRB	JAH	
DRAWN:	JAH/PRB		
CHECKED:	PRB		
SCALE:	1" = 50'		
	1" = 5' VERT.		

REV.	DATE	DESCRIPTION	BY
1	2/16/00	ADDRESS COUNTY COMMENTS	JAH
2	4/11/00	ADDRESS COUNTY COMMENTS	JAH
3	5/08/00	ADDRESS COUNTY COMMENTS	JAH

PLANS AND PROFILES
THE ORCHARDS APARTMENT HOMES
SITE IMPROVEMENTS
ROANOKE COUNTY, VIRGINIA

SHEET NO. 7 OF 18

D:\servback\projects\r011599\dwgs\rcp01010.dwg Thu Jun 08 10:01:42 2000