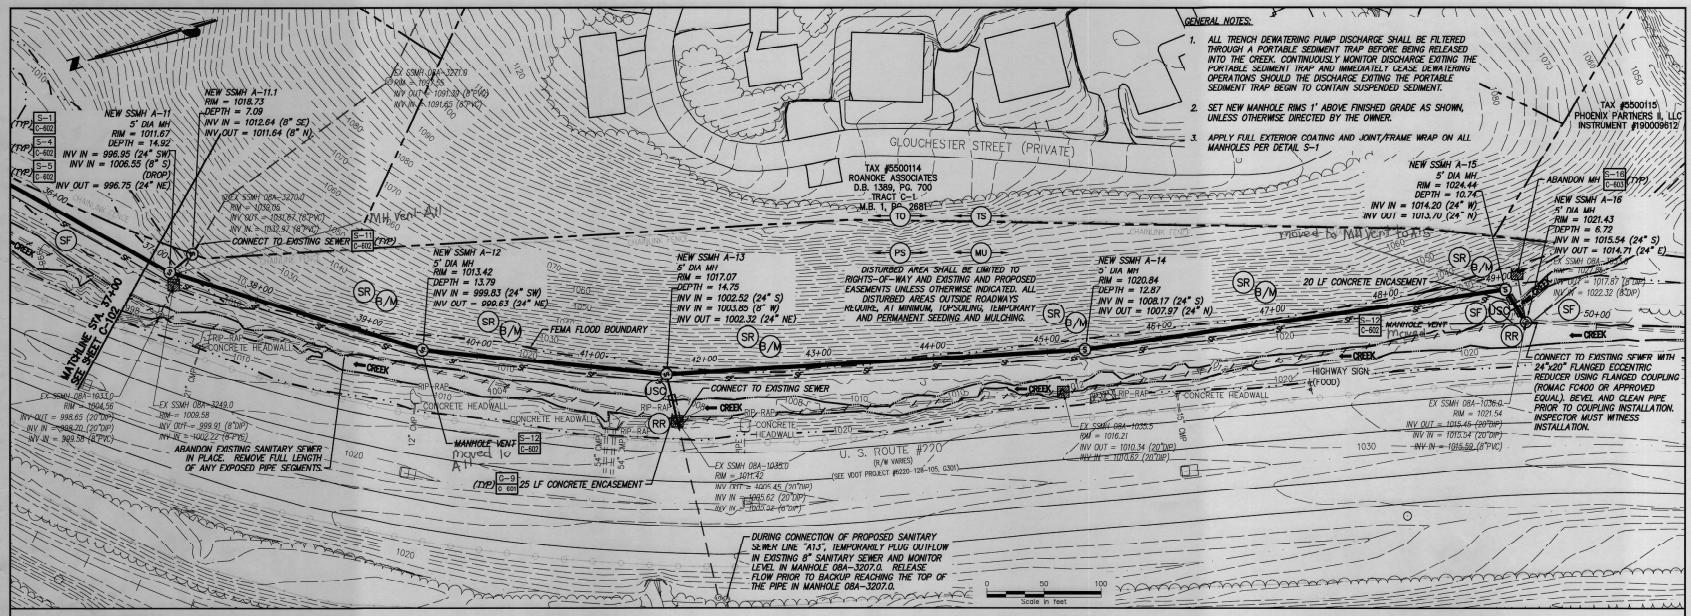

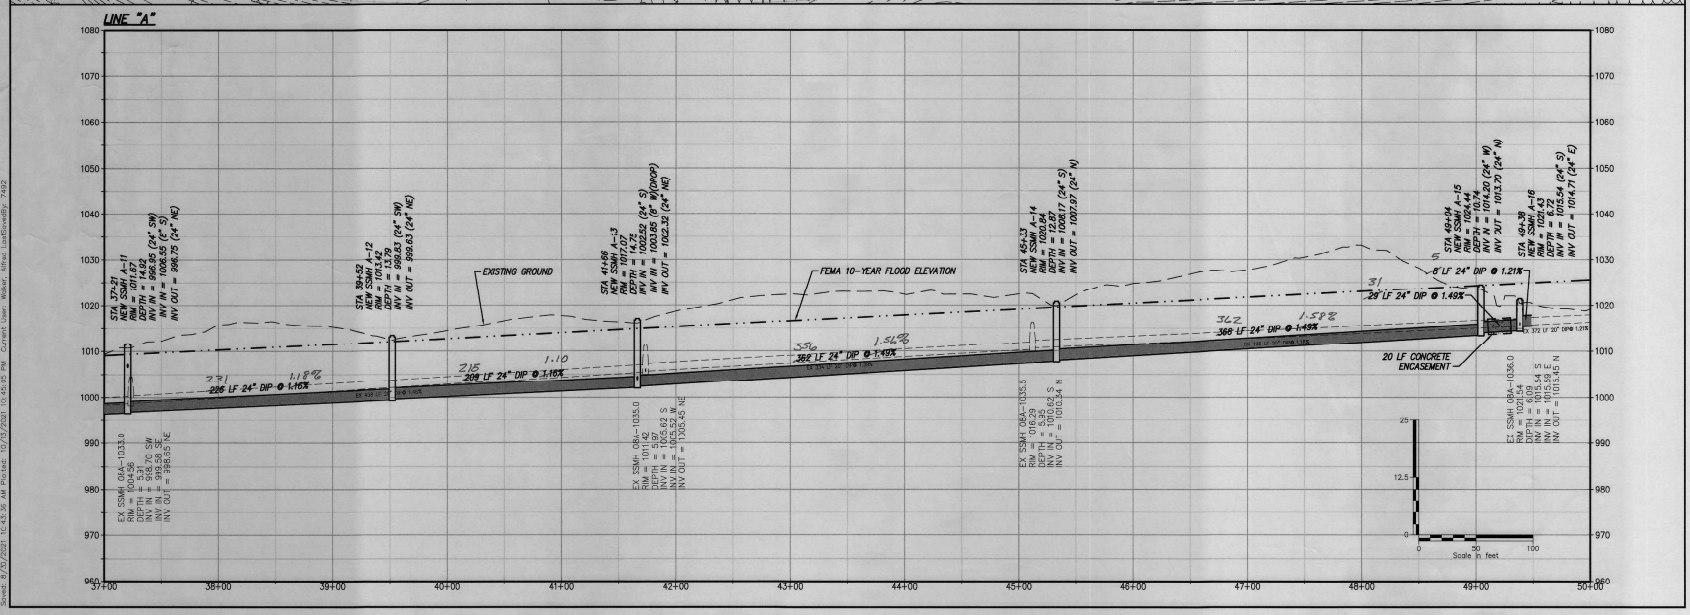

Drawing Copyright © 2021

CHA
1341 Research Center Drive, Suite 2330
Blacksburg, VA 24060-5348
540.552.5548 · www.chacompanies.com

WESTERN VIRGINIA WATER AUTHORITY

COMMONWEALTH OF VIRGINIA
EARL E. SMITH
Lic. No. 046141
10/15/21
PROFESSIONAL ENGINEER

IT IS A VIOLATION OF LAW FOR ANY PERSON, UNLESS THEY ARE ACTING UNDER THE DIRECTION OF A PROFESSIONAL ENGINEER, ARCHITECT, LANDSCAPE ARCHITECT OR LAND SURVEYOR TO ALTER AN ITEM IN ANY WAY. IF AN ITEM BEARING THE STAMP OF A PROFESSIONAL ENGINEER, ARCHITECT, LANDSCAPE ARCHITECT OR LAND SURVEYOR SHALL STAMP THE DOCUMENT AND INCLUDE THE NOTATION "ALTERED BY" FOLLOWED BY THE ALTERER'S NAME AND THE DATE OF SUCH ALTERATION, AND A SPECIFIC DESCRIPTION OF THE ALTERATION.

WESTERN VIRGINIA WATER AUTHORITY

ORE BRANCH SANITARY SEWER REPLACEMENT

No.	Submittal / Revision	App'd.	By	Date
0	BIDDING DOCUMENTS	EES	BJM	10/15/21

SANITARY SEWER PLAN & PROFILE

Designed By:	Drawn By:	Checked By:
EES	BJM	DBH
Issue Date: 10/15/21	Project No: 64633	Scale: AS NOTED

Drawing No.: C-103

File: \\CHA\PROJECTS\ANY\VES\064633.000\DB_DESIGN-2WD\DRAWINGS\01_SHEETS\C-10_64633.DWG
Saved: 10/07/2021 10:40:04 AM Printed: 10/07/2021 10:40:25 AM Current User: Wood, Ryan Last Edited By: 7402