BENCHMARK:
CITY OF ROANOKE BRASS DISK "SPANKY", LOCATED AT THE WESTERN CORNER OF THE INTERSECTION OF GRANDIN RD. AND BRANDON AVE.
ELEVATION = 1046.29

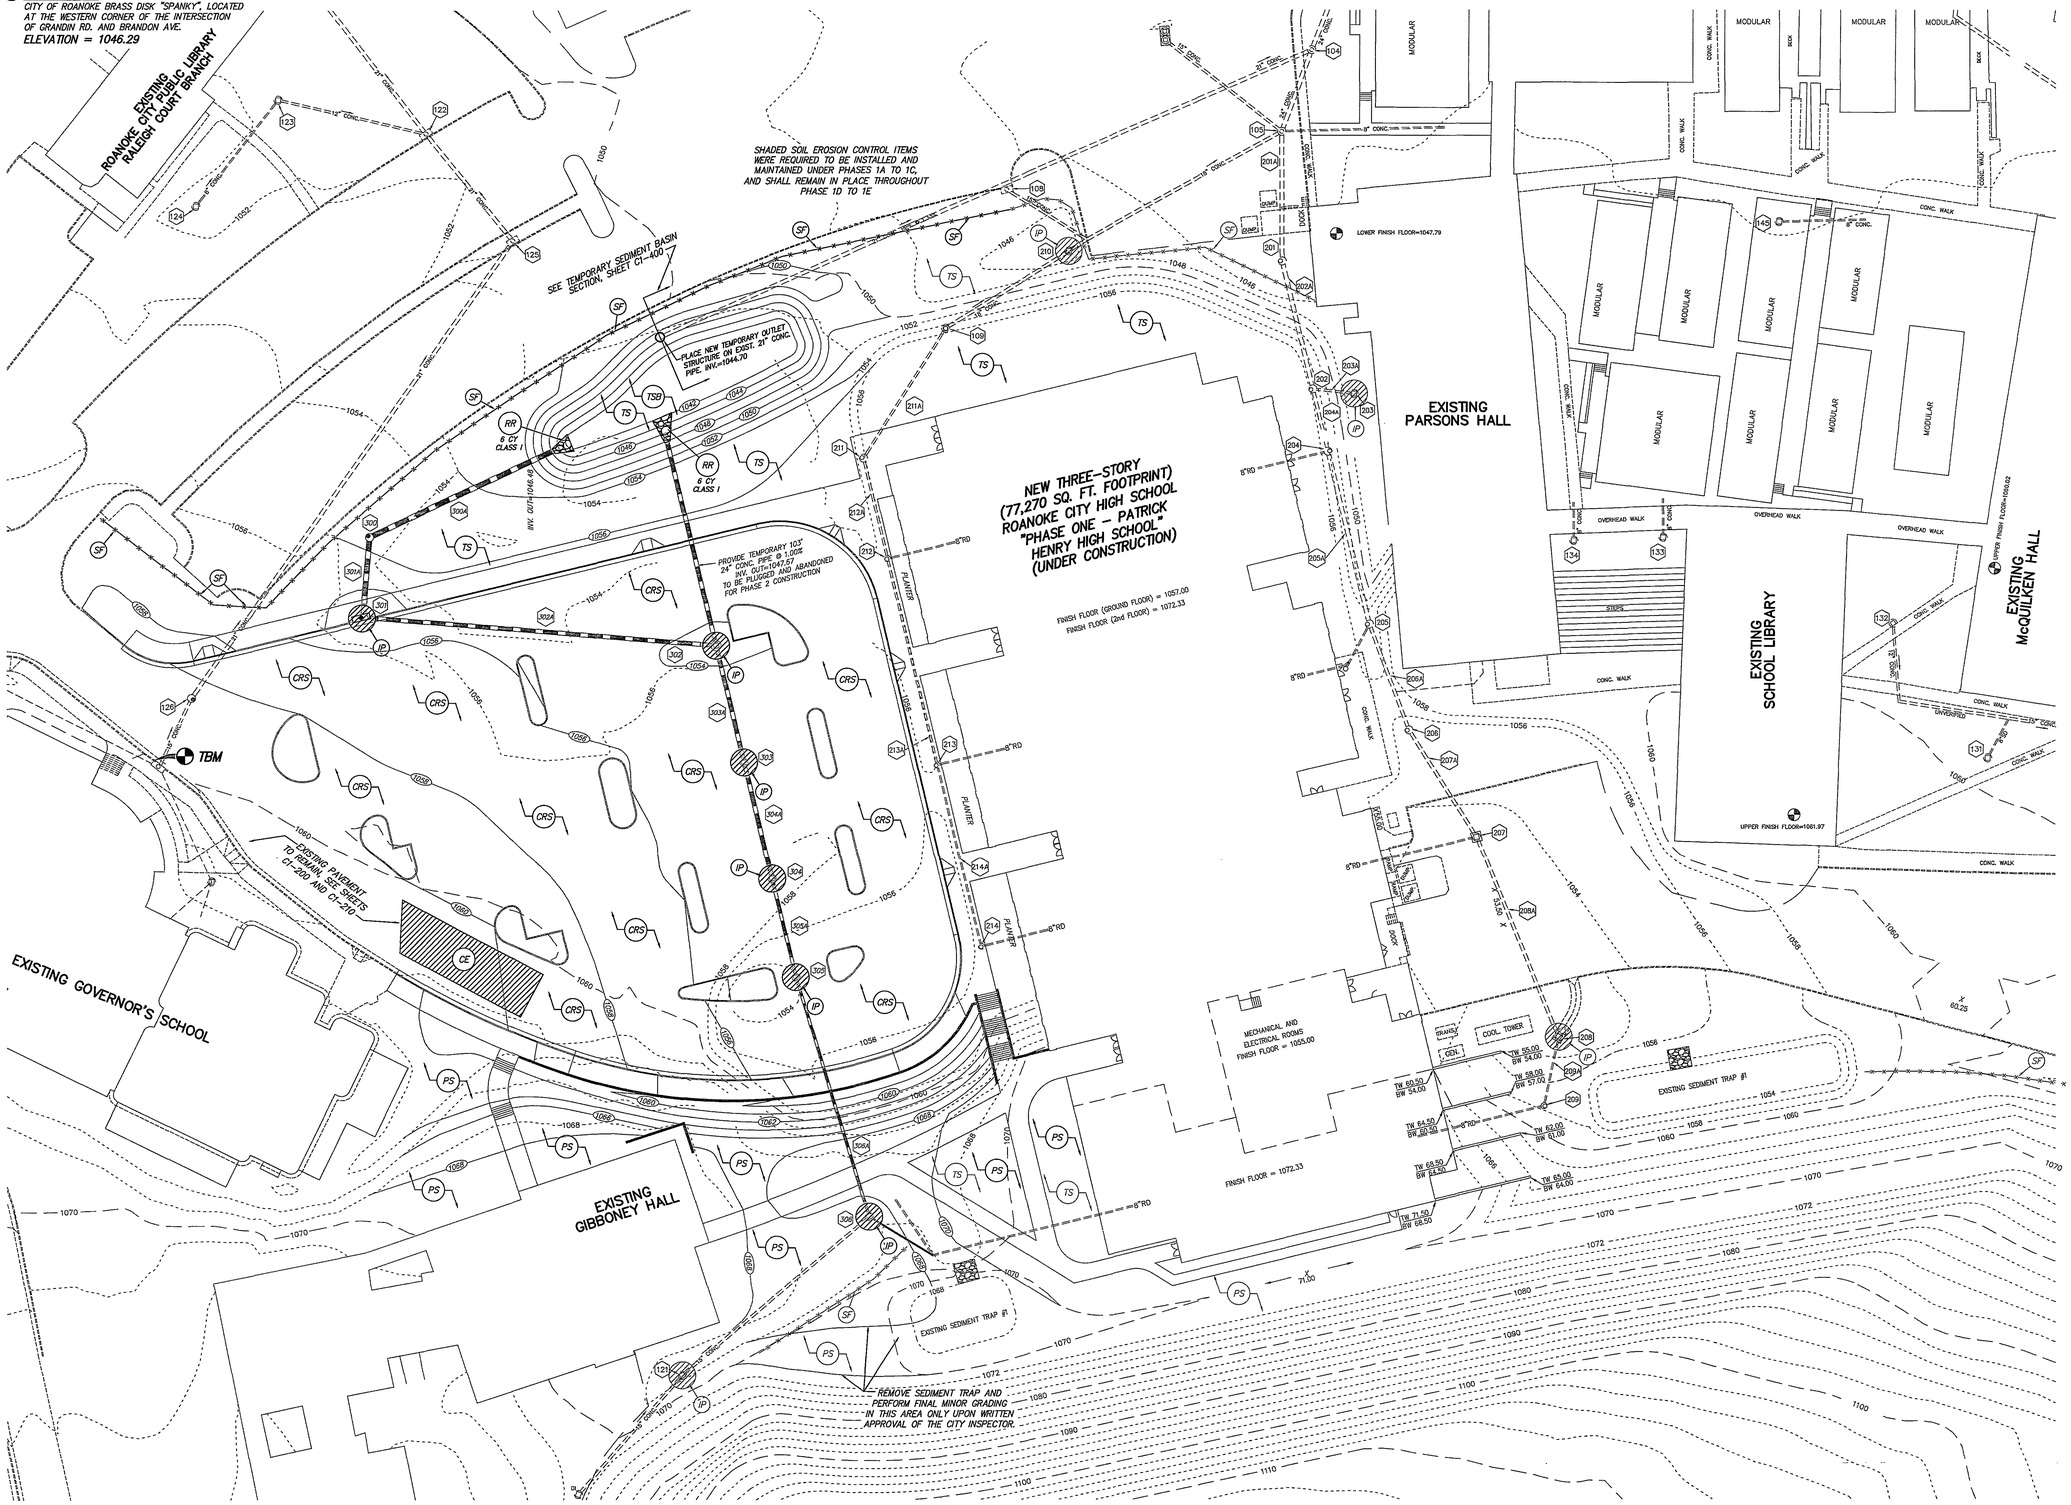

TEMPORARY BENCHMARK:
CHISELED SQUARE ON NORTHWEST CORNER OF EXISTING CURB INLET, LOCATED IN FRONT OF THE GOVERNOR'S SCHOOL.
ELEVATION = 1059.98

SHADED SOIL EROSION CONTROL ITEMS WERE REQUIRED TO BE INSTALLED AND MAINTAINED UNDER PHASES 1A TO 1C, AND SHALL REMAIN IN PLACE THROUGHOUT PHASE 1C TO 1E

SEE SHEET C1-400 FOR SOIL EROSION CONTROL DETAILS AND NOTES
SEE SHEET C1-120 FOR SOIL EROSION CONTROL MEASURES

SEE SHEET C1-230 FOR NEW STORM DRAIN SCHEDULE

30' 0' 30' 60' 1" = 30'
GRAPHIC SCALE

CWA
CALDWELL WHITE ASSOCIATES
ENGINEERS / SURVEYORS / PLANNERS
4203 MELROSE AVENUE
P.O. BOX 6260
ROANOKE, VIRGINIA 24017-0260
(540) 366-3400
FAX: (540) 366-8702
CWA W.O.: 02-0006 NB: Roanoke City Schools

PERKINS & WILL
Architecture . Interiors . Planning
404.873-2300 fax:404.892.5823
1382 Peachtree Street Atlanta Georgia 30309
Boston . Charlotte/RTP . Chicago . Dallas
Los Angeles . Miami . Minneapolis . New York

Rife + Wood ARCHITECTS
1326 Grandin Road Roanoke, Virginia 24015
(540) 344-6015 fax: (540) 344-5982

In association with:

Caldwell White - Civil Engineers
4203 Melrose Avenue
Roanoke, Virginia 24017
540-366-3400 (p) 540-366-8702 (f)

The Fitch Studio
1740 20th Street, NW
Washington, DC 20009
202-588-0148 (p) 202-588-0149 (f)

Kinsey Shane & Associates - Architects and Structural Engineers
201 West Main Street
Salem, Virginia 24153
540-389-8655 (p) 540-389-9130 (f)

Lawrence Perry & Associates, Inc Mechanical & Electrical Engineers
30A West Church Avenue
Roanoke, Virginia 24011
540-342-1816 (p) 540-344-3410 (f)

Faassen & Associates - Food Service
8526 Sunflower Drive
Charlotte, North Carolina
204-536-9234 (f)

vanBlaricom & Frantz - Interior Designers
112 West Kirk Avenue
Roanoke, Virginia 24015
540-344-4098 (p) 540-344-4295 (f)

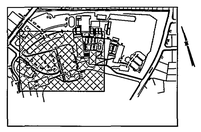

PATRICK HENRY HIGH SCHOOL

PHASE I
School Site Project No. 124-39A
Literary Loan No. 11187

NUMBER	ISSUE	DATE
	ISSUED FOR CONSTRUCTION	04/02/04

Revisions

Copyright © 2004 PERKINS & WILL

COMMONWEALTH OF VIRGINIA
CORBIN L. WHITE
No. 23843
04/02/04
PROFESSIONAL ENGINEER

Sheet Information

Date	04/02/04
Job Number	800200.000
Scale	1" = 30'
Drawn	C.L. White
Checked	
Approved	

Title

SOIL EROSION CONTROL PLAN – PHASES 1D THROUGH 1E

Sheet

C1-220

WVWA ID# 7SHGUA