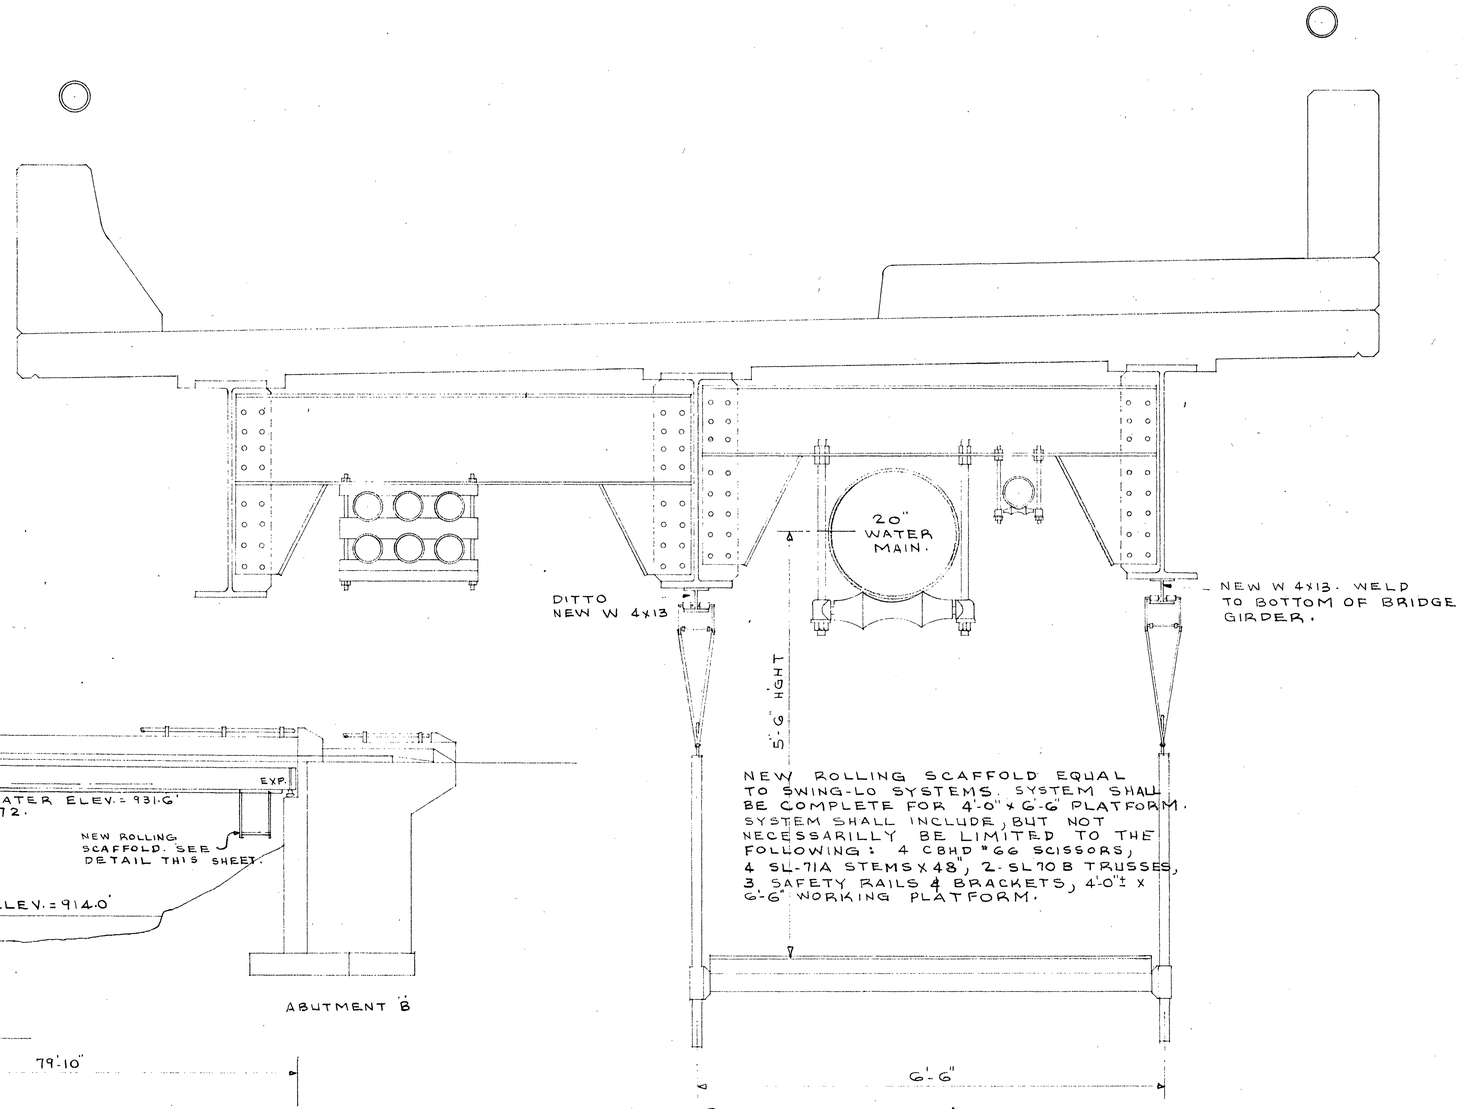

SECTION @ A

SCALE: 1" = 1'-0"

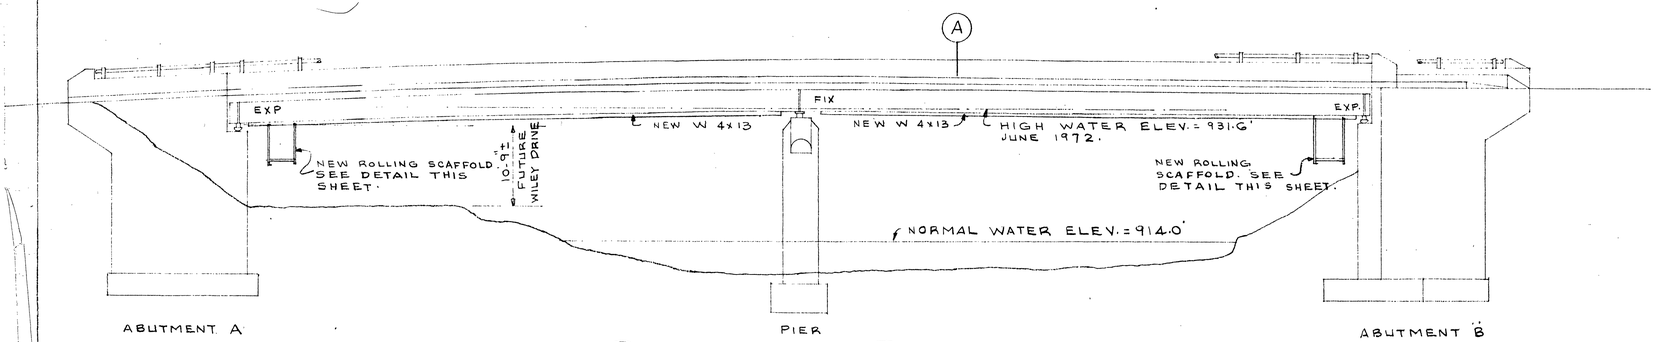

DOWNSTREAM ELEVATION

SCALE: 1" = 10.0'

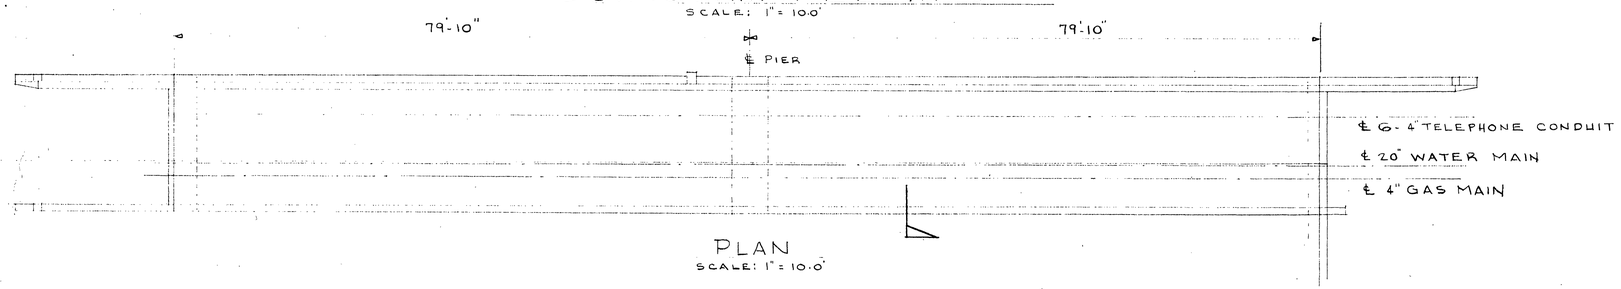

PLAN

SCALE: 1" = 10.0'

NOTES:

1. PROVIDE EYE-BOLT, ANCHORED IN CONCRETE PIER AT EACH END, WITH CHAIN AND PADLOCK.
2. PRICE TO INCLUDE MATERIAL AS SHOWN, INSTALLATION & 3 COATS OF PAINT.

DATE	REV.	DESCRIPTION	BY

Thomas F. Brady (REG. ENG.)

ROLLING SCAFFOLD
JEFFERSON STREET
PEDESTRIAN BRIDGE
ROANOKE, VIRGINIA.

L.B.C.

MAY 14, 1976

1