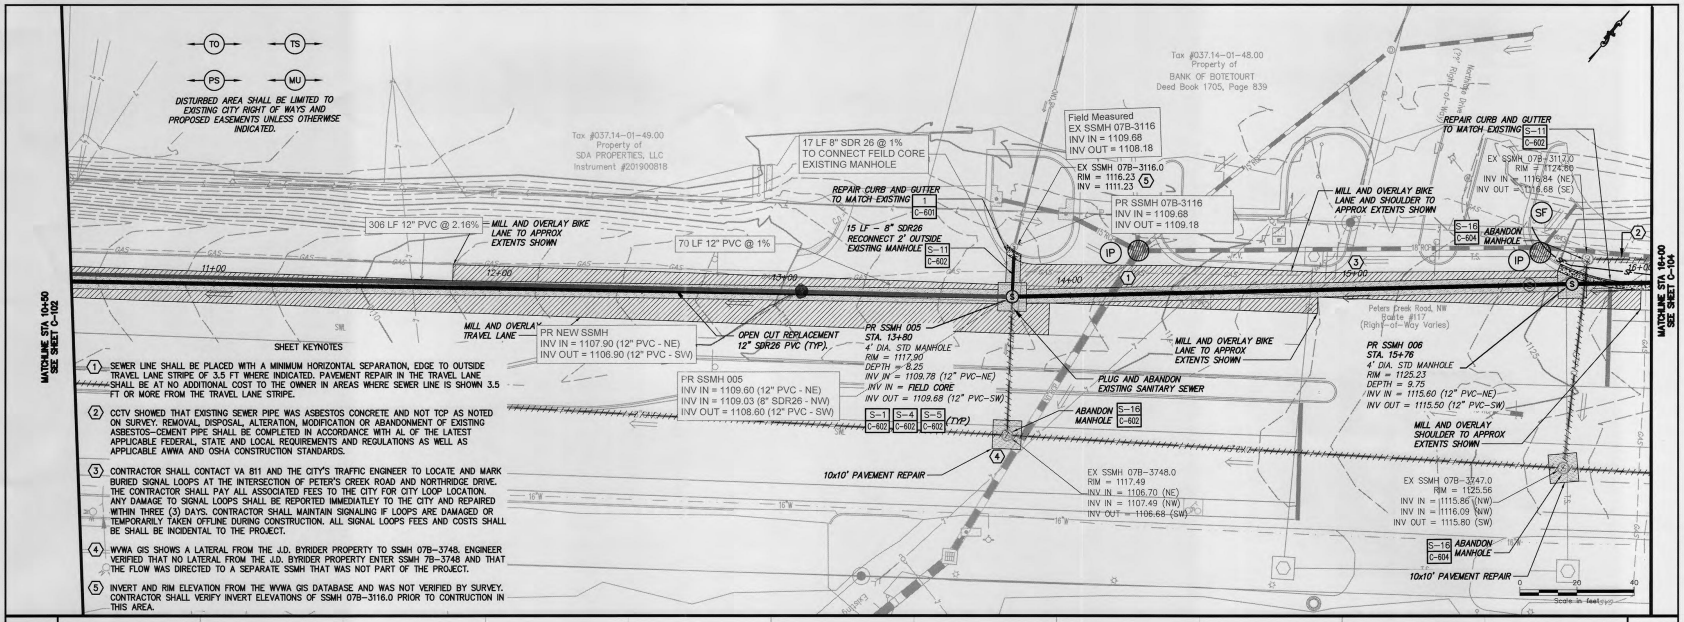

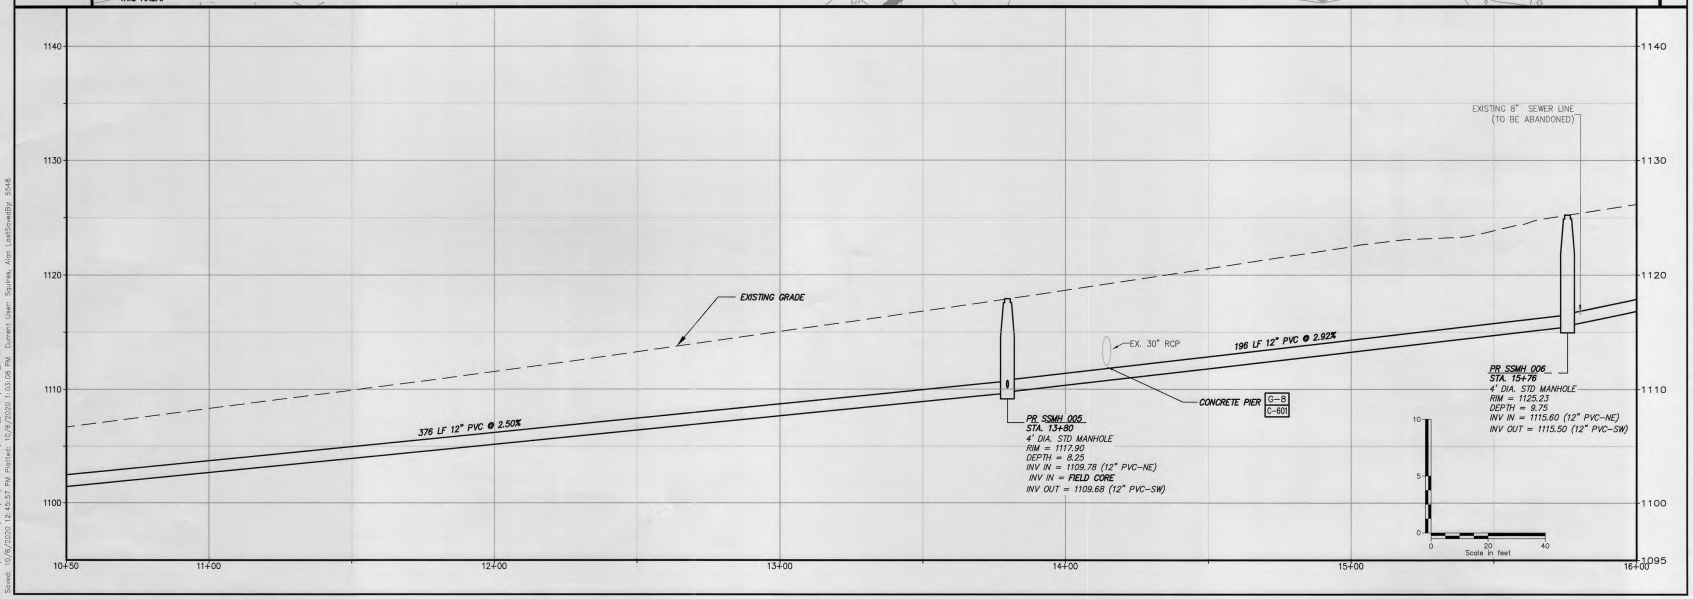

Drawing Copyright © 2020

CHA
1341 Research Center Drive, Suite 2100
Blacksburg, VA 24060-5548
540.552.5548 - www.chacompanies.com

WESTERN VIRGINIA WATER AUTHORITY

COMMONWEALTH OF VIRGINIA
LINDSAY E. SWAIN
Lic. No. 0402057829
PROFESSIONAL ENGINEER
09/30/20

IT IS A VIOLATION OF LAW FOR ANY PERSON, UNLESS THEY ARE ACTING UNDER THE DIRECTION OF A LICENSED PROFESSIONAL ENGINEER, ARCHITECT, LANDSCAPE ARCHITECT OR LAND SURVEYOR TO ALTER AN ITEM IN ANY WAY. IF AN ITEM BEARING THE SEAL OF A LICENSED PROFESSIONAL ENGINEER, ARCHITECT, LANDSCAPE ARCHITECT, OR LAND SURVEYOR SHALL STAMP THE DOCUMENT AND INCLUDE THE NOTATION "ALTERED BY" FOLLOWED BY HIS OR HER SIGNATURE, THE DATE OF SUCH ALTERATION, AND A SPECIFIC DESCRIPTION OF THE ALTERATION.

WESTERN VIRGINIA WATER AUTHORITY

PETERS CREEK ROAD SANITARY SEWER REPLACEMENT PHASE IV

No.	Submittal / Revision	Appr'd	By	Date
	CONSTRUCTION ISSUE	LES	RAS	9/30/20

PROPOSED SANITARY SEWER PLAN & PROFILE

Designed By:	Drawn By:	Checked By:
CCS	CCS	LES
Issue Date:	Project No:	Scale:
07/26/20	059279.000	AS NOTED

Drawing No.:

C-103

File: N:\PROJECTS\WVWS\059279.000\CAD\C-104_SSMP8.DWG
Saved: 10/6/2020 12:45:57 PM Plotted: 10/6/2020 1:03:08 PM Current User: Squires, Alan LastSavedBy: 5548