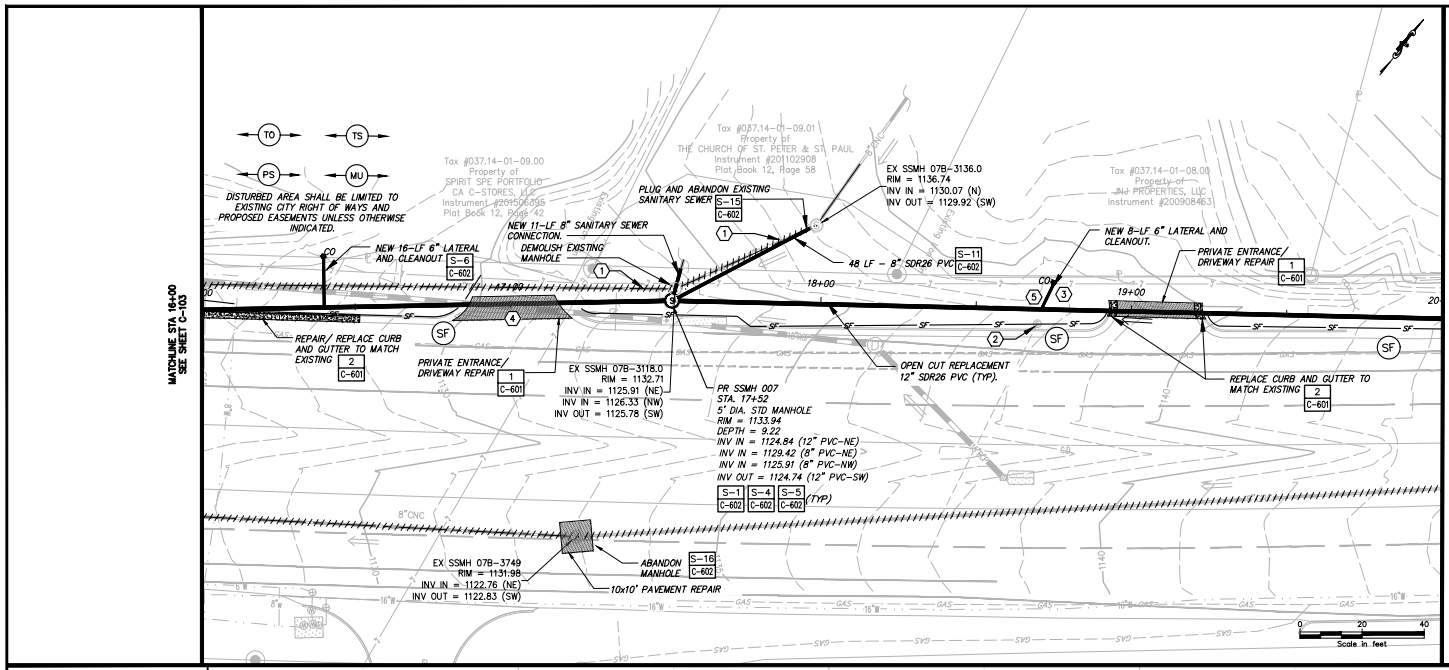

SHEET KEYNOTES

1. CCTV SHOWED THAT EXISTING SEWER PIPE WAS ASBESTOS CONCRETE AND NOT TCP AS NOTED ON SURVEY. REMOVAL, DISPOSAL, ALTERATION, MODIFICATION OR ABANDONMENT OF EXISTING ASBESTOS-CEMENT PIPE SHALL BE COMPLETED IN ACCORDANCE WITH AL OF THE LATEST APPLICABLE FEDERAL, STATE AND LOCAL REQUIREMENTS AND REGULATIONS AS WELL AS APPLICABLE AWWA AND OSHA CONSTRUCTION STANDARDS.
2. FIELD VERIFIED AS ELECTRICAL MANHOLE. CONTRACTOR SHALL CONFIRM BEFORE WORK IN THIS AREA.
3. CCTV NOT PROVIDED FOR THIS LATERAL. CONTRACTOR SHALL VERIFY LATERAL LOCATION AND PROVIDE NEW 6-IN LATERAL AND CLEANOUT AT PROPERTY LINE.
4. UPSTREAM DRAINAGE MANHOLE WAS NOT ACCESSIBLE DURING SURVEY. CONTRACTOR SHALL LOCATE STORM DRAIN PIPE BY TEST PIT BEFORE ANY EXCAVATION IN THIS AREA AND SHALL NOTIFY ENGINEER OF ANY DISCREPANCIES IN ELEVATION.
5. CONTRACTOR SHALL VERIFY LATERAL ELEVATION ENTERING INTO THE PROPOSED SEWER AT STA 18+71 AND SHALLOW UP SEWER DEPTH AND SSMH 008 VERTICAL HEIGHT, IF POSSIBLE.

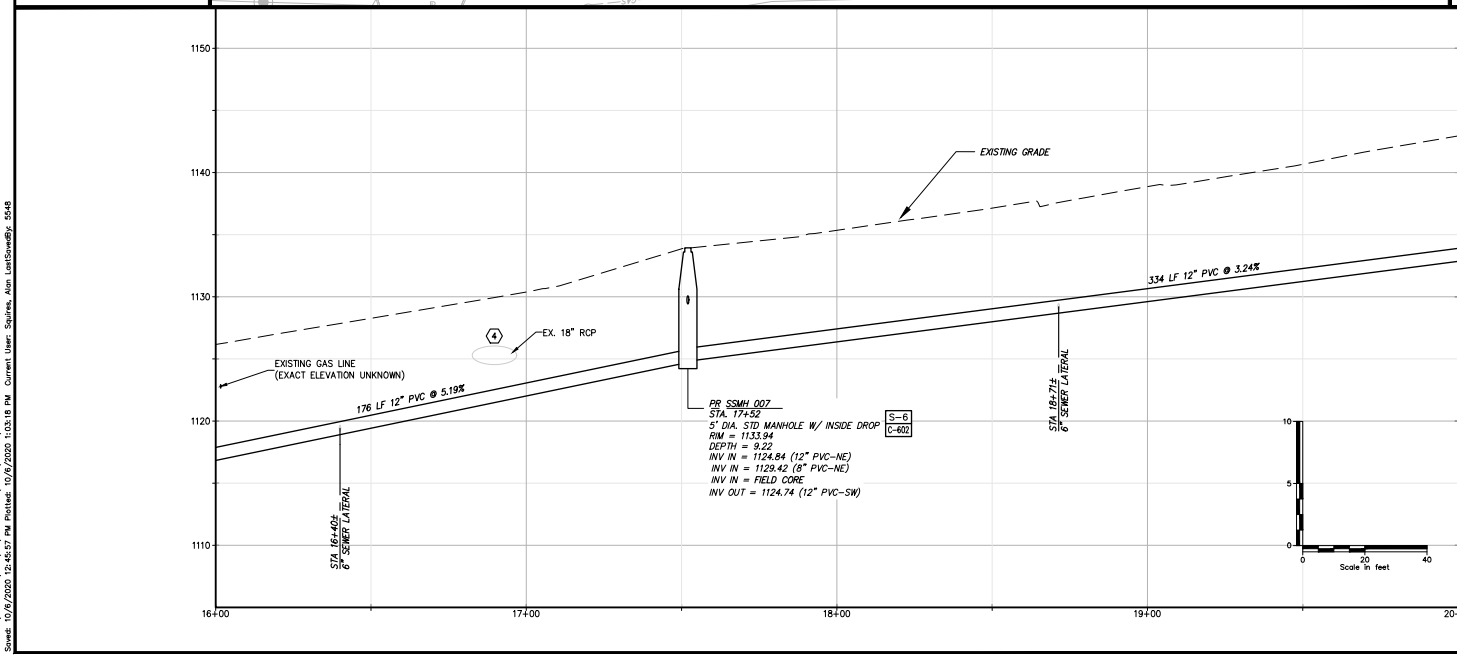

Drawing Copyright © 2020

CHA
1341 Research Center Drive, Suite 3100
Blacksburg, VA 24060-5548
540.552.5548 · www.chacompanies.com

WESTERN VIRGINIA WATER AUTHORITY

COMMONWEALTH OF VIRGINIA
LINDSAY R. SWAIN
Lic. No. 0402057829
09/30/20
PROFESSIONAL ENGINEER

IT IS A VIOLATION OF LAW FOR ANY PERSON, UNLESS THEY ARE ACTING UNDER THE DIRECTION OF A LICENSED PROFESSIONAL ENGINEER, ARCHITECT, LANDSCAPE ARCHITECT OR LAND SURVEYOR TO ALTER AN ITEM IN ANY WAY. IF AN ITEM BEARING THE STAMP OF A LICENSED PROFESSIONAL IS ALTERED, THE ALTERING ENGINEER, ARCHITECT, LANDSCAPE ARCHITECT OR LAND SURVEYOR SHALL STAMP THE DOCUMENT AND INCLUDE THE NOTATION "ALTERED BY" FOLLOWED BY THEIR SIGNATURE, THE DATE OF SUCH ALTERATION, AND A SPECIFIC DESCRIPTION OF THE ALTERATION.

WESTERN VIRGINIA WATER AUTHORITY

PETERS CREEK ROAD SANITARY SEWER REPLACEMENT PHASE IV

No.	Submittal/ Revision	App'D.	By	Date
	CONSTRUCTION ISSUE	LES	RAS	9/30/20

PROPOSED SANITARY SEWER PLAN & PROFILE

Designed By:	Drawn By:	Checked By:
CCS	CCS	LES
Issue Date: 07/26/20	Project No: 059279.000	Scale: AS NOTED

Drawing No.:

C-104

File: V:\PROJECTS\ANY\K5\059279.000\CADD_ACAD\C-10X_59279.DWG
Saved: 10/6/2020 12:45:57 PM Plotted: 10/6/2020 1:03:18 PM Current User: Squires, Ann LastSaveBy: 5548