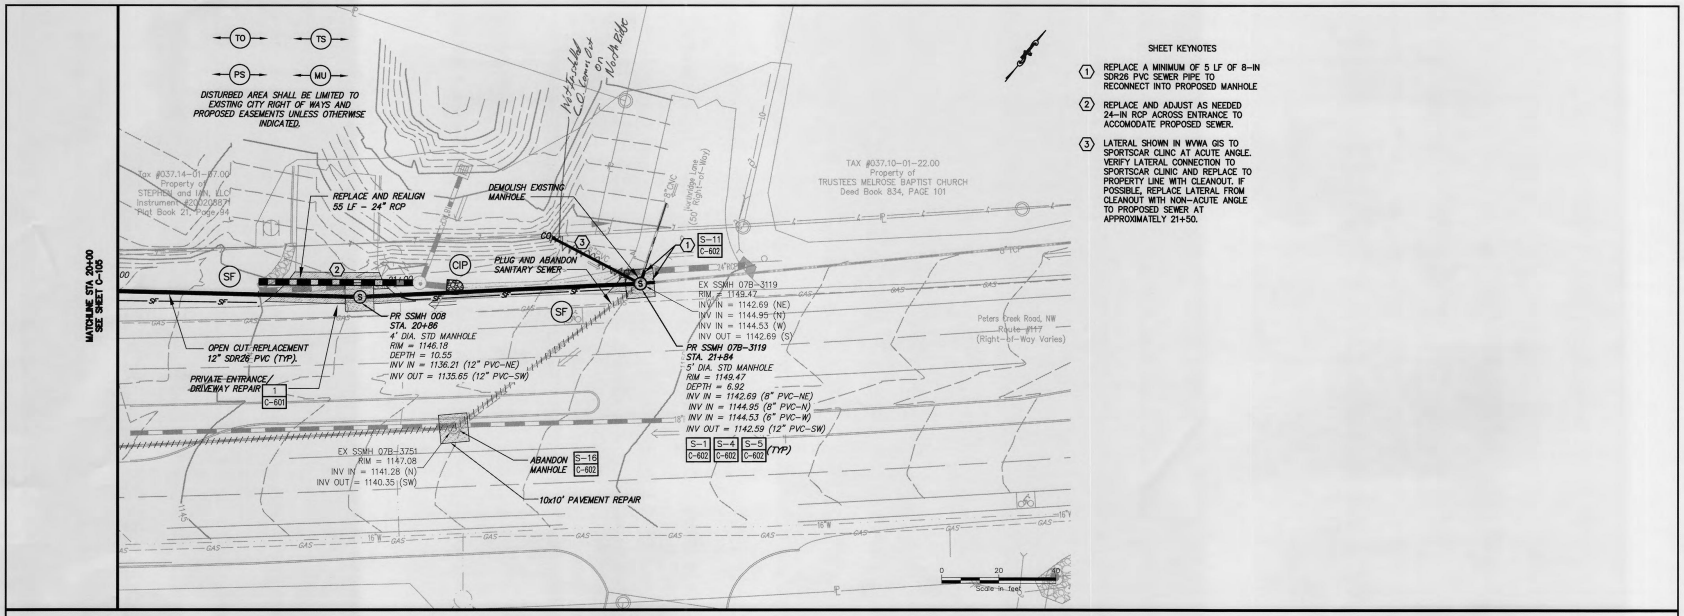

SHEET KEYNOTES

1. REPLACE A MINIMUM OF 5 LF OF 8-IN SDR26 PVC SEWER PIPE TO RECONNECT INTO PROPOSED MANHOLE
2. REPLACE AND ADJUST AS NEEDED 24-IN RCP ACROSS ENTRANCE TO ACCOMODATE PROPOSED SEWER.
3. LATERAL SHOWN IN WVWA GIS TO SPORTSCAR CLINC AT ACUTE ANGLE. VERIFY LATERAL CONNECTION TO SPORTSCAR CLINIC AND REPLACE TO PROPERTY LINE WITH CLEANOUT. IF POSSIBLE, REPLACE LATERAL FROM CLEANOUT WITH NON-ACUTE ANGLE TO PROPOSED SEWER AT APPROXIMATELY 21+50.

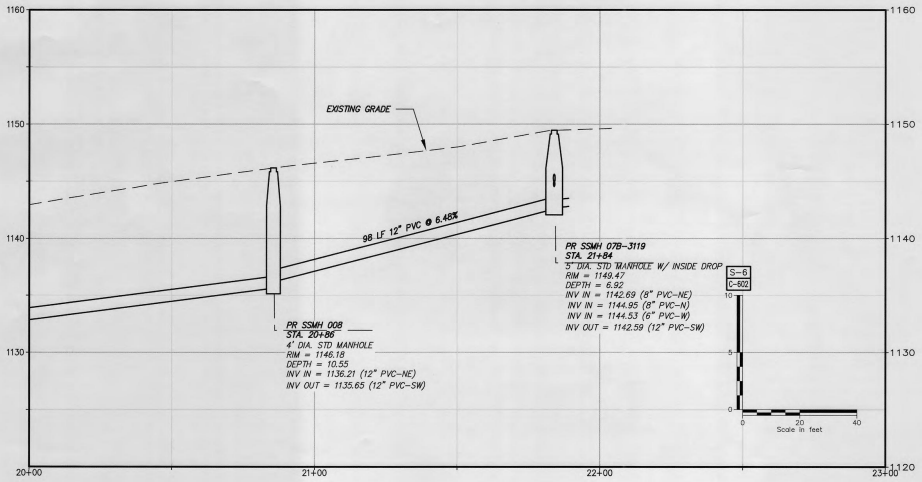

Drawing Copyright © 2020

CHA
1941 Research Center Drive, Suite 2100
Blacksburg, VA 24060-5348
540.552.5588 - www.chacompanies.com

WESTERN VIRGINIA WATER AUTHORITY

COMMONWEALTH OF VIRGINIA
LINDSAY E. SWAIN
Lic. No. 0402057829
PROFESSIONAL ENGINEER
05/20/20

IT IS A VIOLATION OF LAW FOR ANY PERSON, UNLESS THEY ARE ACTING UNDER THE DIRECTION OF A LICENSED PROFESSIONAL ENGINEER, ARCHITECT, LANDSCAPE ARCHITECT OR LAND SURVEYOR TO ALTER AN ITEM IN ANY WAY. IF AN ITEM BEARING THE SEAL OF A LICENSED PROFESSIONAL ENGINEER, ARCHITECT, LANDSCAPE ARCHITECT OR LAND SURVEYOR SHALL ESTAMP THE DOCUMENT AND INCLUDE THE NOTATION "ALTERED BY" FOLLOWED BY HIS SIGNATURE, THE DATE OF SUCH ALTERATION, AND A SPECIFIC DESCRIPTION OF THE ALTERATION.

WESTERN VIRGINIA WATER AUTHORITY

PETERS CREEK ROAD SANITARY SEWER REPLACEMENT PHASE IV

No.	Submittal / Revision	App'd.	By	Date
	CONSTRUCTION ISSUE	LES	RAS	9/30/20

PROPOSED SANITARY SEWER PLAN & PROFILE

Designed By:	Drawn By:	Checked By:
CCS	CCS	LES
Issue Date:	Project No:	Scale:
07/29/20	059279.000	AS NOTED

Drawing No.:

C-105

File: V:\PROJECTS\ANY\S\059279.000\CADD_ACAD\C-105_59279.DWG
Saved: 10/6/2020 12:45:57 PM Plotted: 10/6/2020 1:03:28 PM Current User: Squires, Alan Last Saved By: 5548