NOTES:

1. CONTRACTOR SHALL COORDINATE WITH POWER COMPANY (AEP) TO SUPPORT DURRING CONSTRUCTION.

COORDINATE LIST

PI	NORTHING	EASTING
516	3636067.3899	11044157.1868
517	3636223.3728	11044152.7277
518	3636422.0402	11044146.4511

SMH	NORTHING	EASTING
516A	3636144.9061	11044154.9653
516B	3636146.8653	11044089.9693

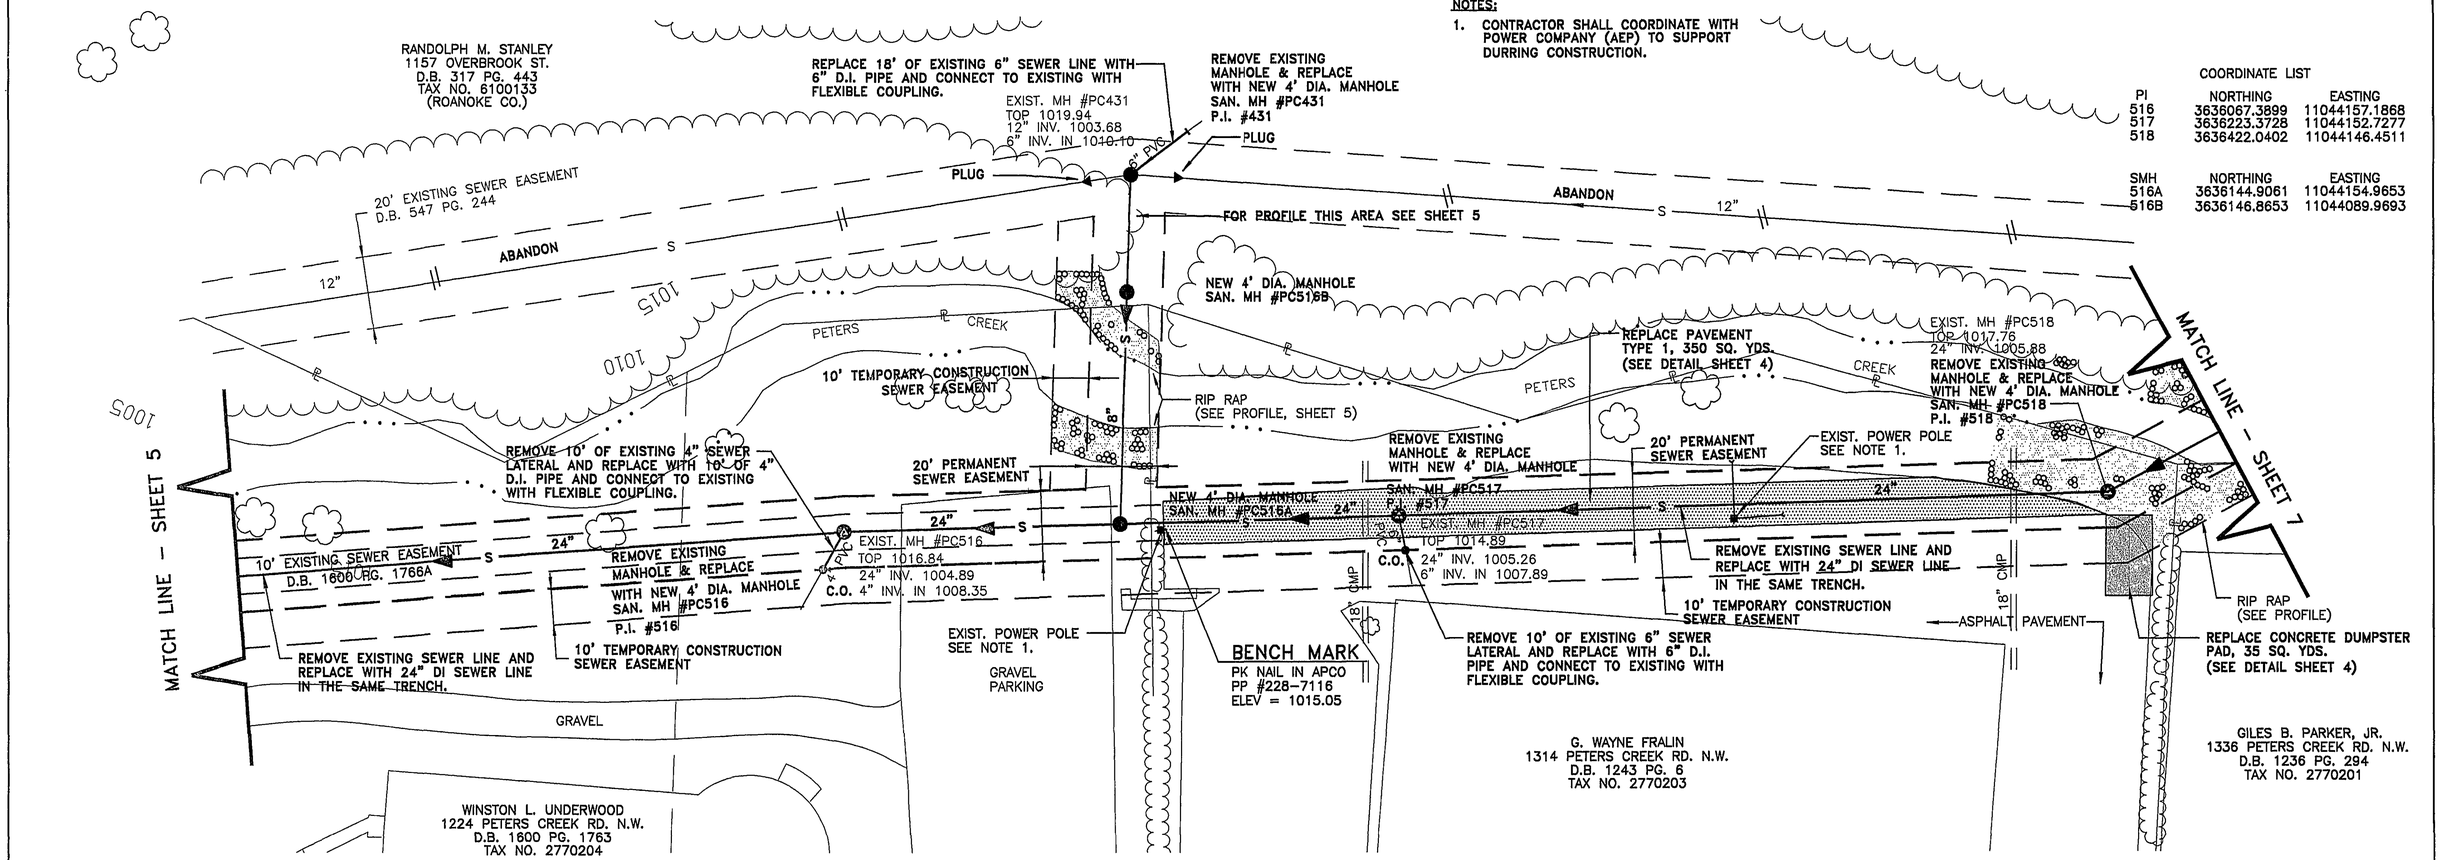

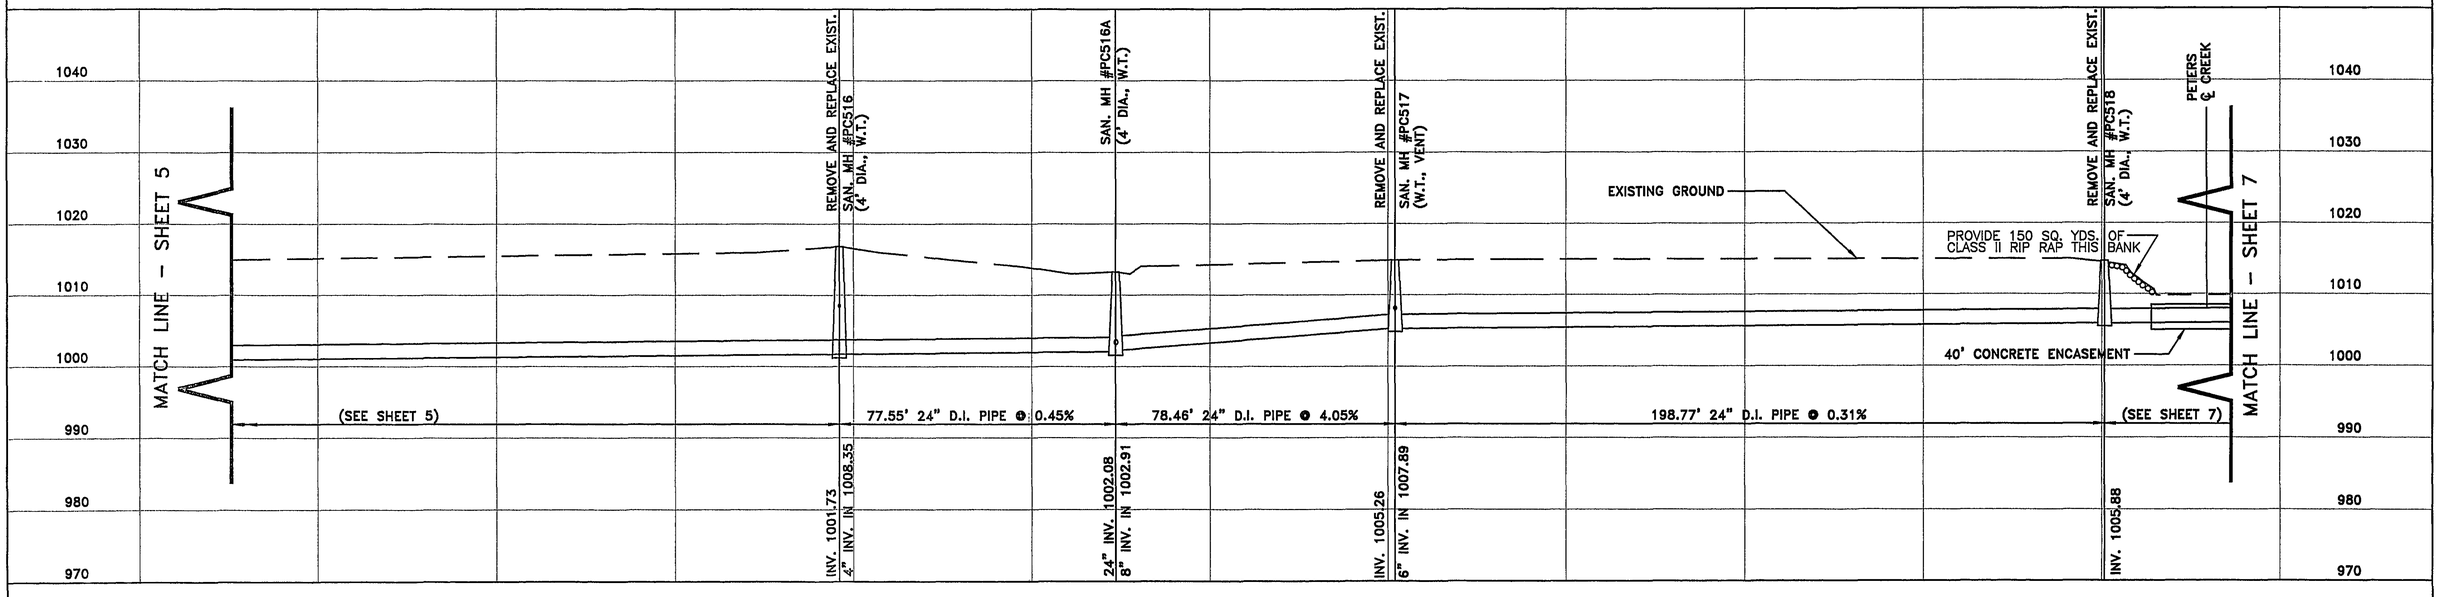

Mattern & Craig
CONSULTING ENGINEERS - SURVEYORS

DESIGNED: TAM
DRAWN: ASB
CHECKED: SWH

NORTH

COMMONWEALTH OF VIRGINIA
4/3/00
STEWART W. HUBBELL
No. 07420
PROFESSIONAL ENGINEER

REV.	DATE	DESCRIPTION	BY	APP.

DATE: MARCH 2000

COMM. NO. 1245B

PETERS CREEK SANITARY SEWER REPLACEMENT
PROJECT PC-3
PLAN AND PROFILE

CITY OF ROANOKE, VIRGINIA

SCALE: 1"=20' HORIZONTAL
1"=10' VERTICAL

WVWA ID# 6M7HLJ

SHEET 6

ACAD/1245B/6

PROJECT NO. 6245B