COORDINATE LIST

SMH	NORTHING	EASTING
705	3637710.4215	11044250.8678
706	3637841.4500	11044360.4005

PI	NORTHING	EASTING
439	3637854.0115	11044357.4585

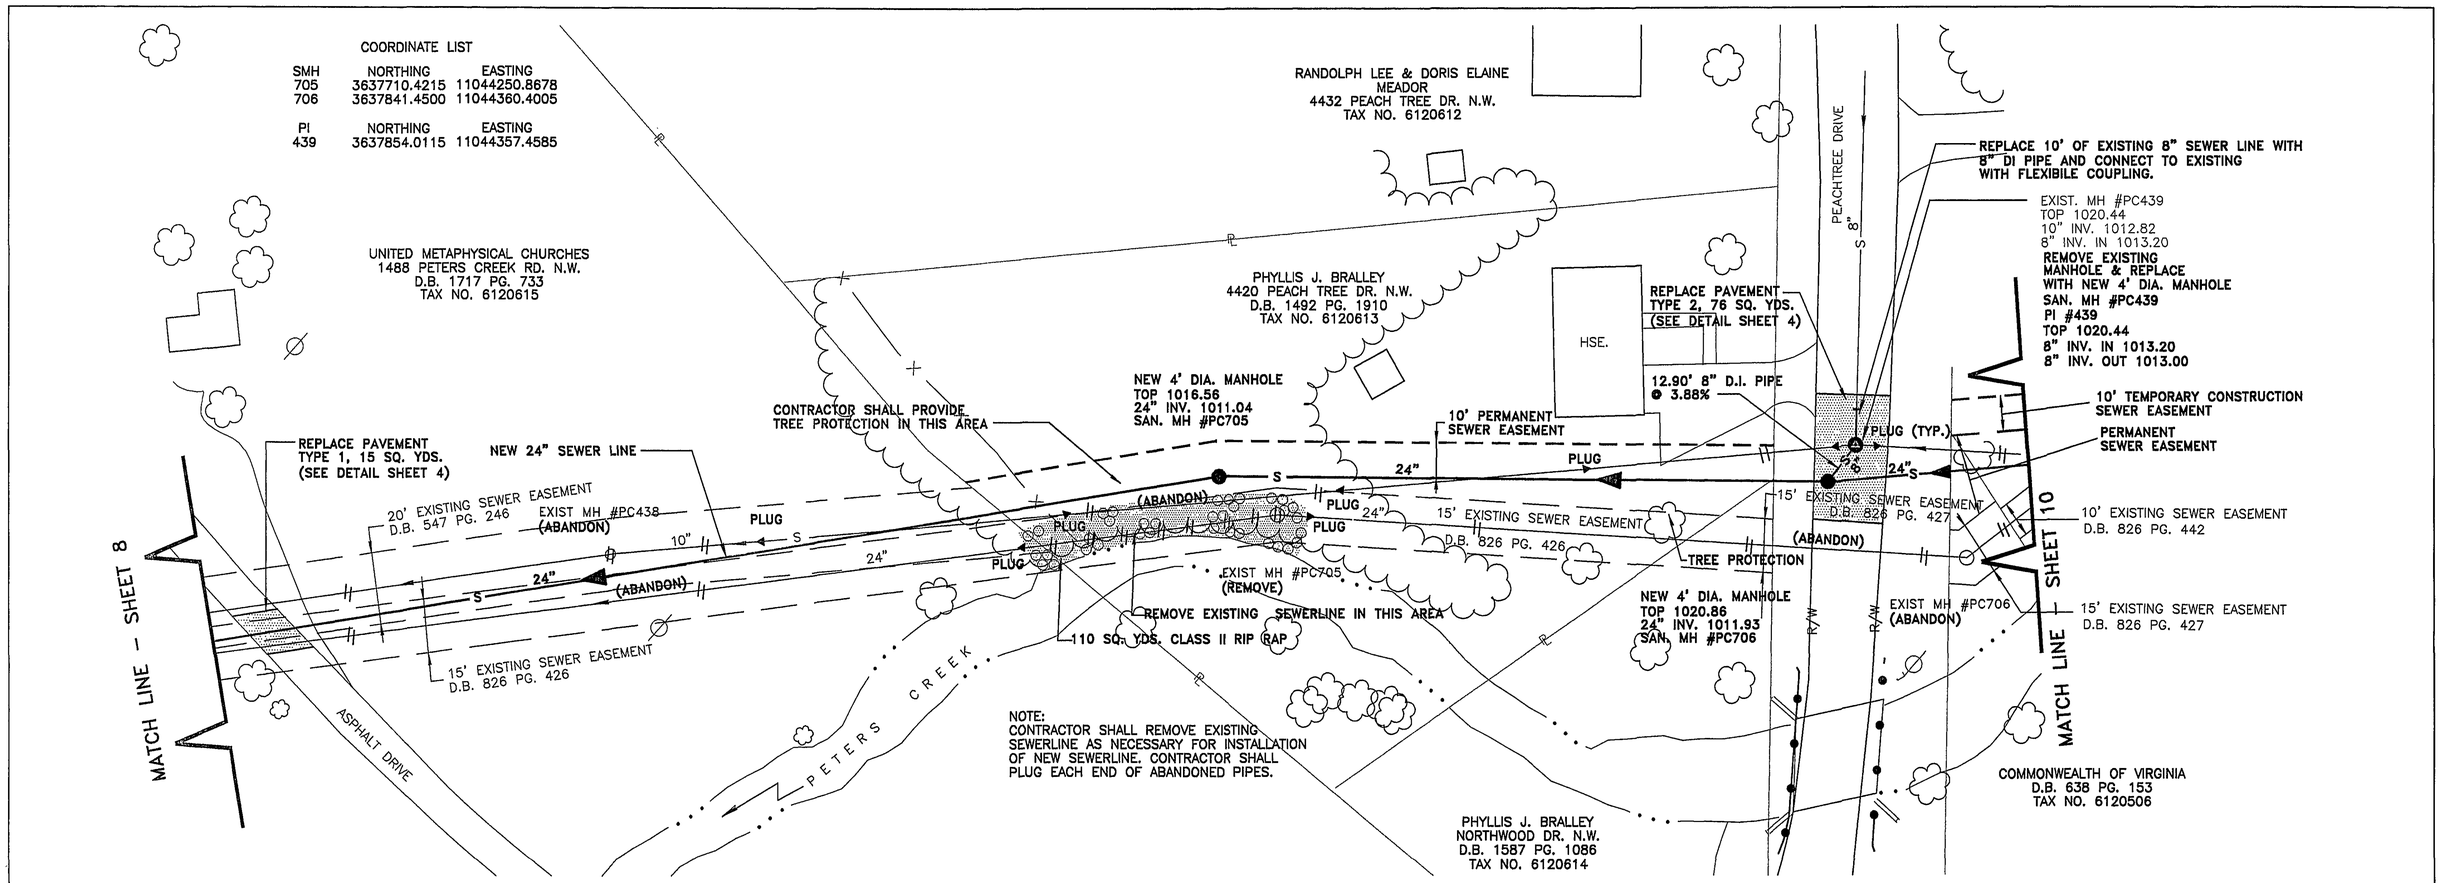

Mattern & Craig
CONSULTING ENGINEERS – SURVEYORS

DESIGNED: TAM
DRAWN: ASB
CHECKED: SWH

NORTH

COMMONWEALTH OF VIRGINIA
4/3/00
STEWART W. HUBBELL
NO. 07420
PROFESSIONAL ENGINEER

REV.	DATE	DESCRIPTION	BY	APP.

DATE
MARCH 2000
COMM. NO.
1245B

PETERS CREEK SANITARY SEWER REPLACEMENT
PROJECT PC-3
PLAN AND PROFILE
CITY OF ROANOKE, VIRGINIA

SCALE: 1"=20' HORIZONTAL
1"=10' VERTICAL

WVWA ID# 6M7HLJ

SHEET
9

ACAD/1245B/9

PROJECT NO. 6245B