THIS SHEET FOR UTILITY RELOCATION\ADJUSTMENT ONLY

DESIGN FEATURES RELATING TO CONSTRUCTION OR TO REGULATION AND CONTROL OF TRAFFIC MAY BE SUBJECT TO CHANGE AS DEEMED NECESSARY BY THE DEPARTMENT

REVISED	FHWA REGION	STATE	FEDERAL AID PROJECT	STATE ROUTE	STATE PROJECT	SHEET NO.
	3	VA.		117	0117 - 128 - F01; RW-201 0117 - 128 - 101; C-502	20(31)

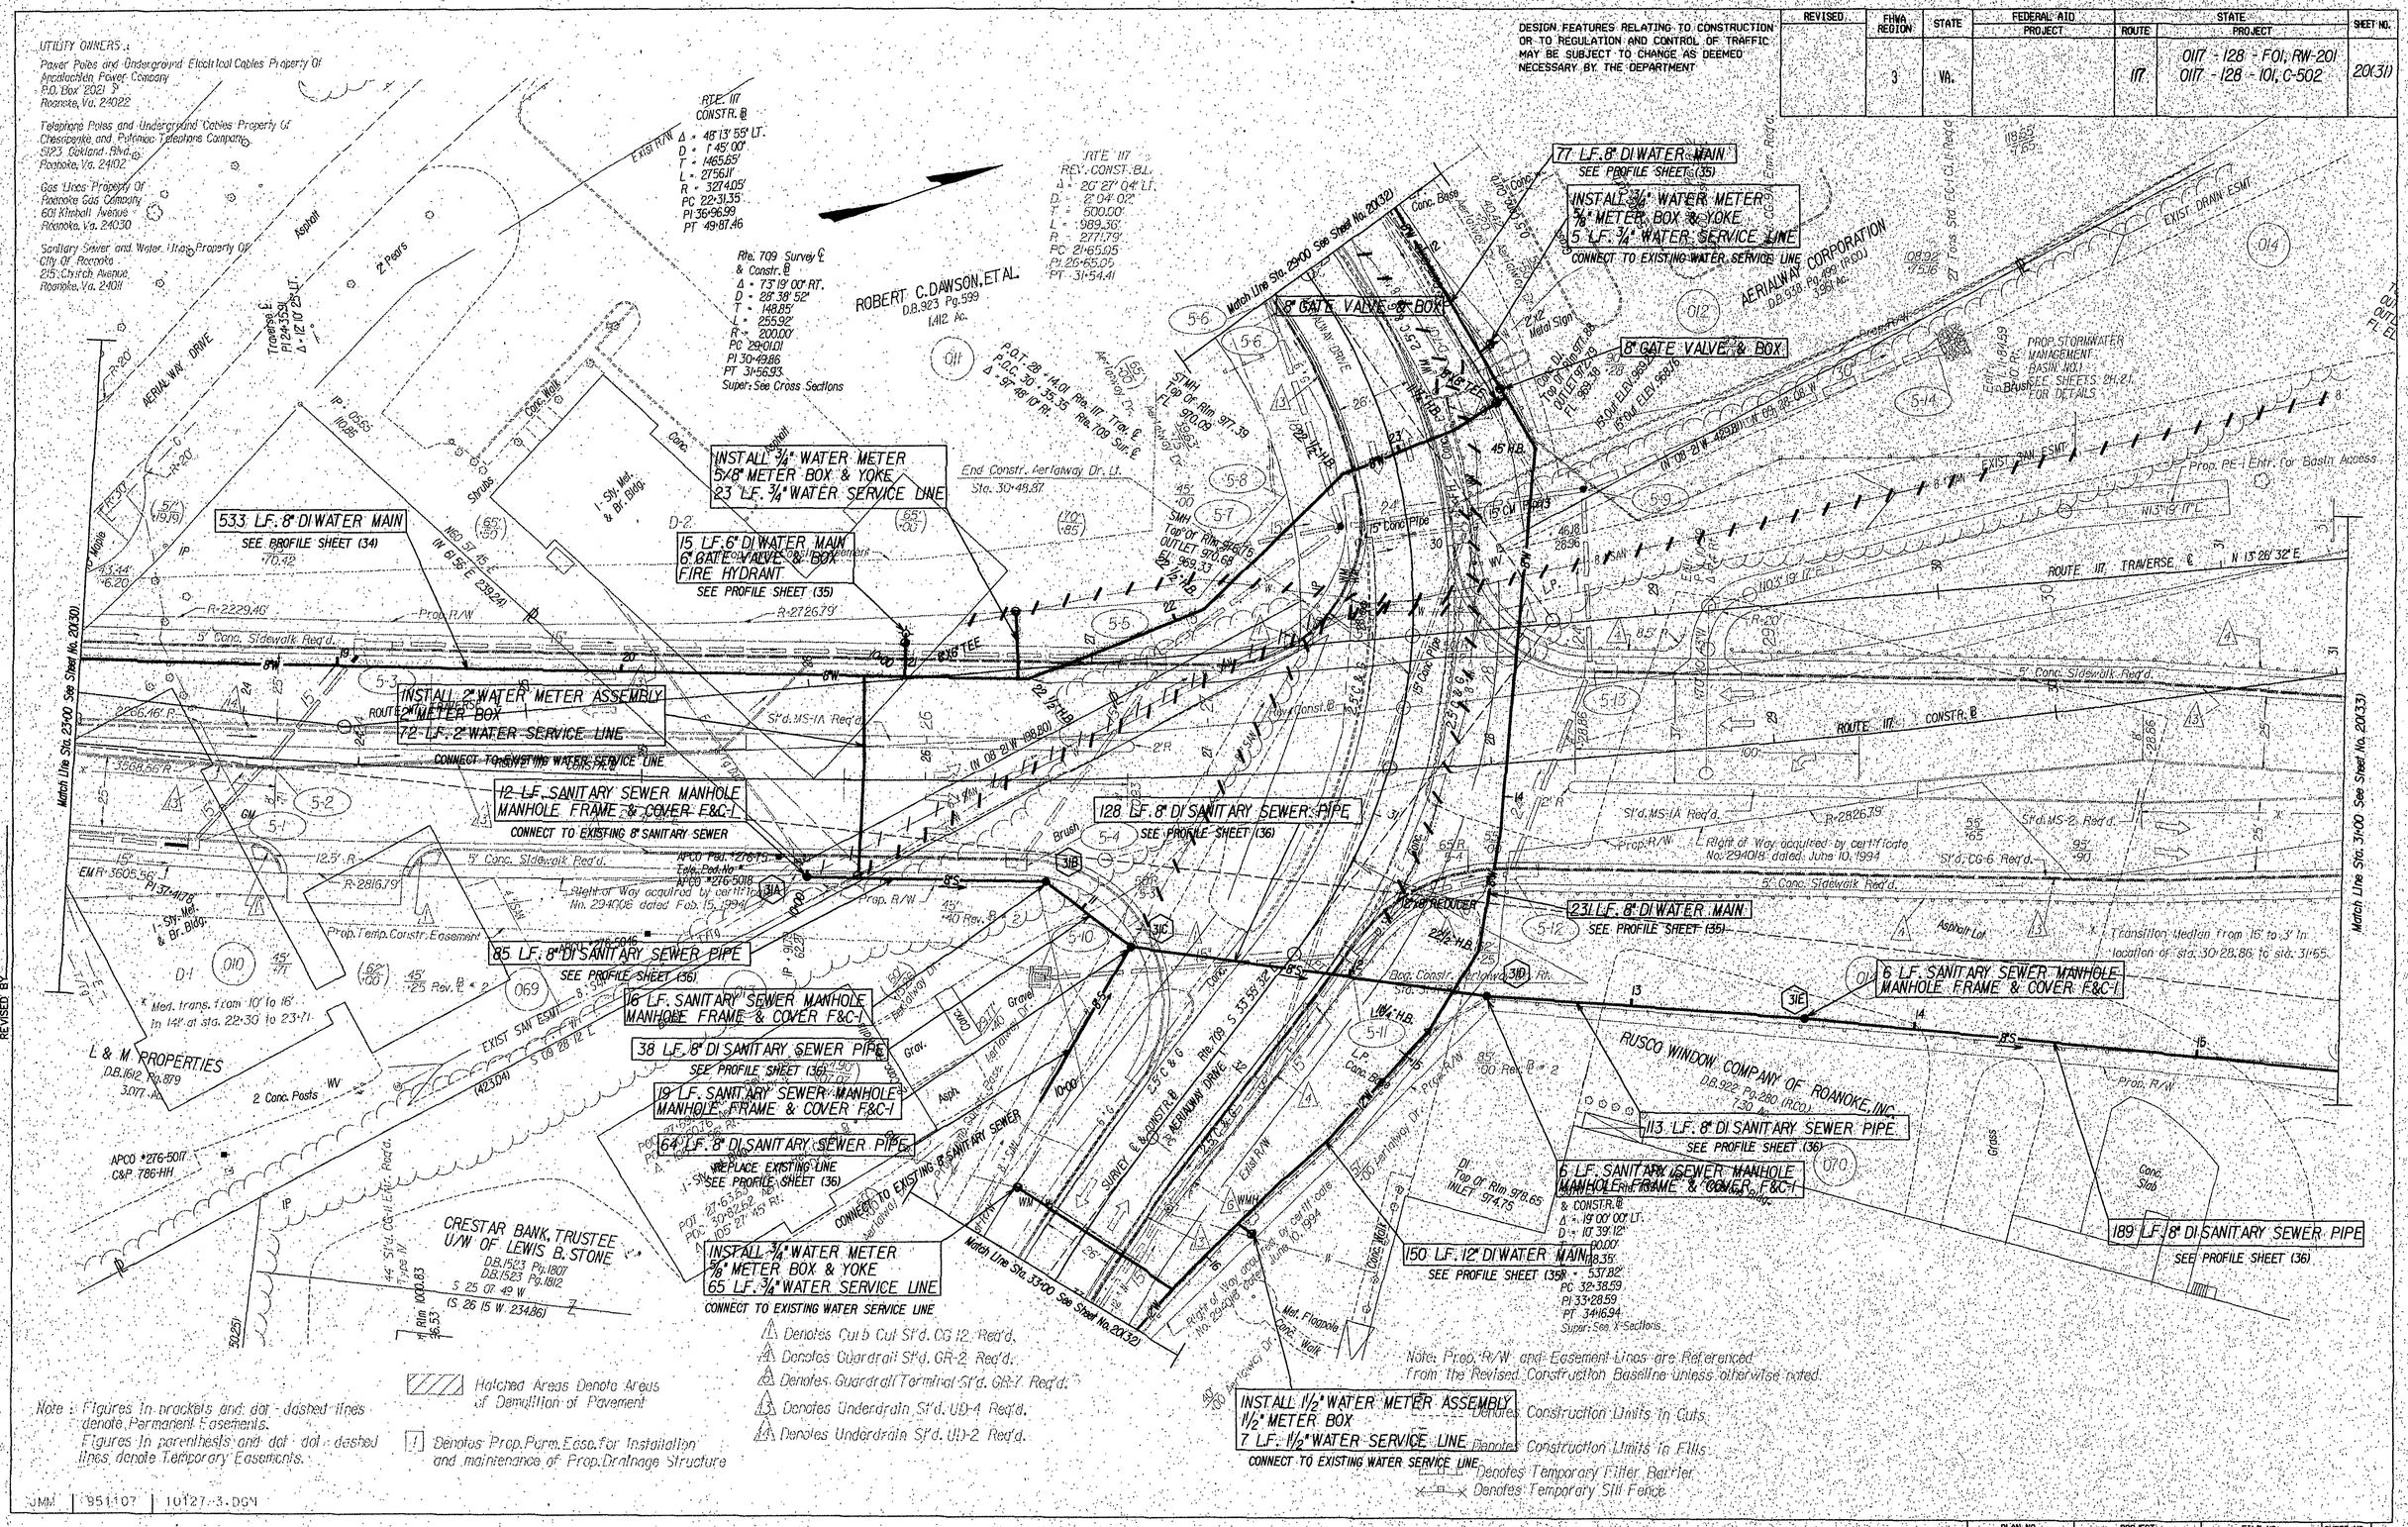

SURVEYED BY M.A. RUSSELL
SUPERVISED BY J.M. MCGUIRE
DESIGNED BY J.M. MCGUIRE
CADD OPERATOR J.M. MCGUIRE
REVISED BY

07 NOV 95

JMM | 951107 | 10127-3.DGN

100% SUBMITTAL

PLAN NO.	PROJECT	FILE NO.	SHEET NO.
A	0117-128-F01		20(31)