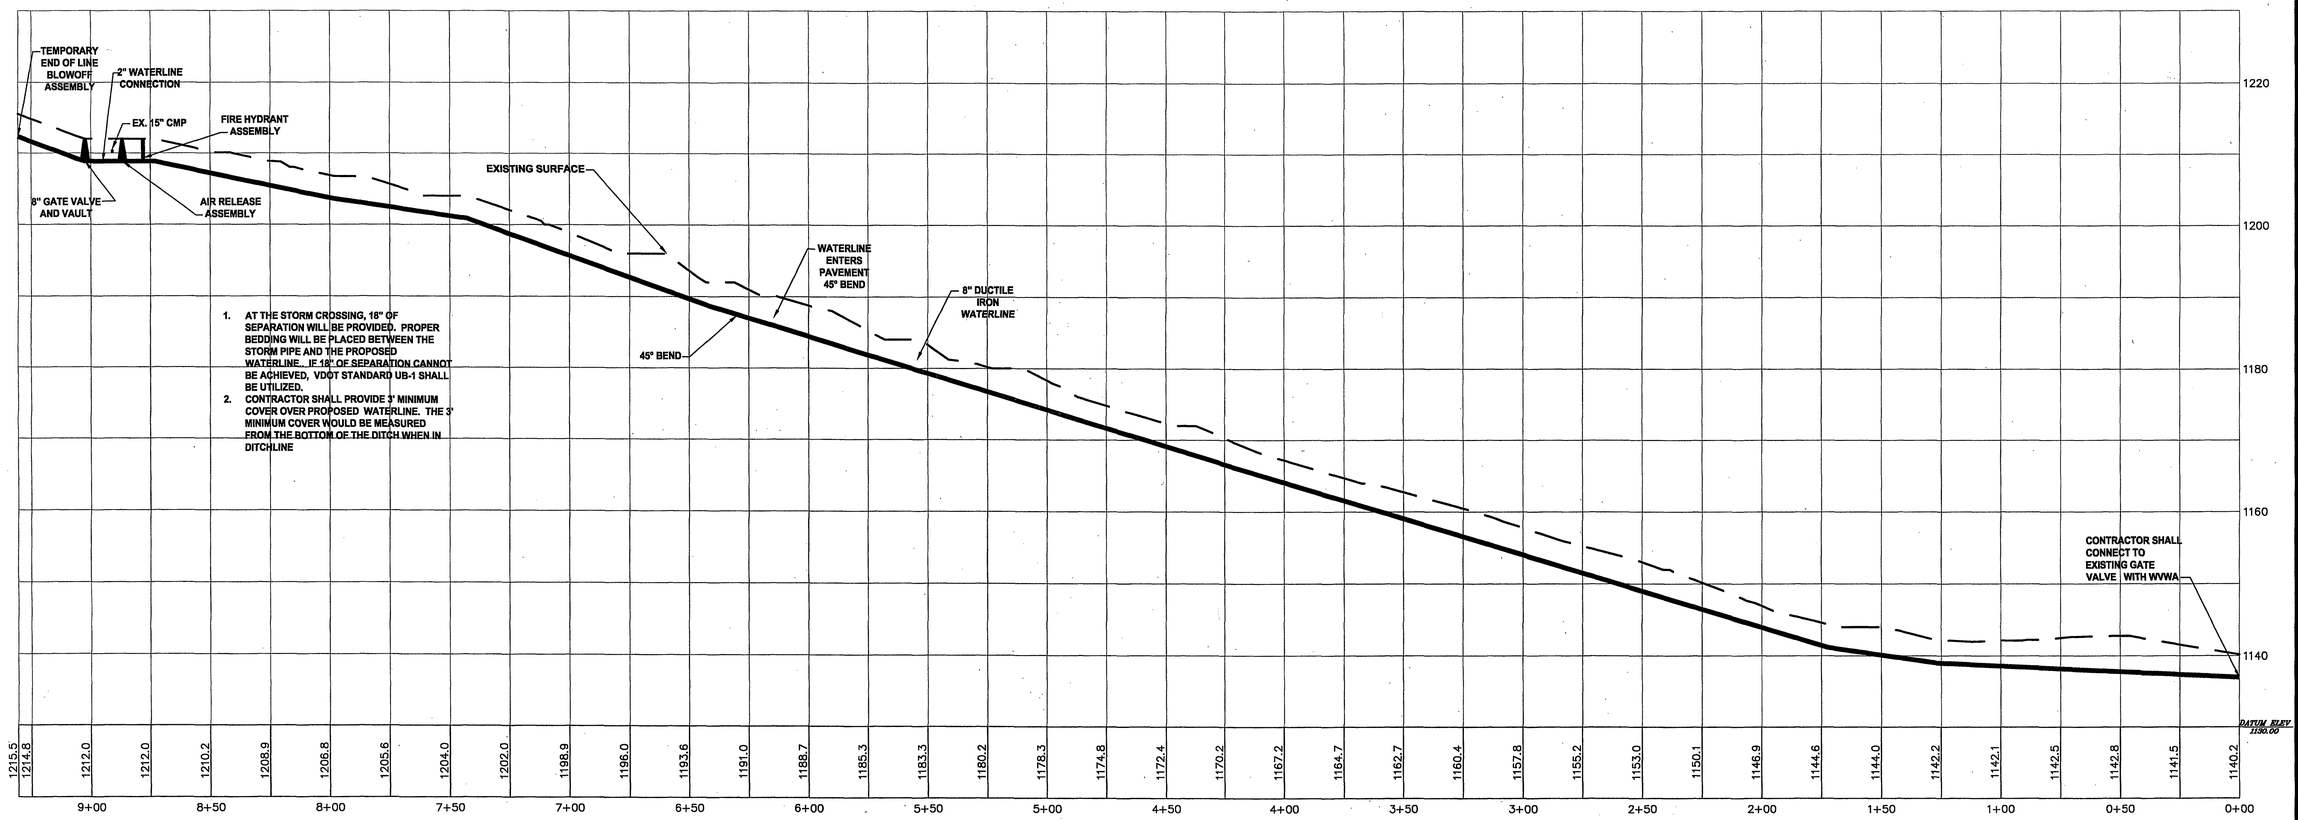

PINE NEEDLE 8" WATERLINE

SCALE: HORZ. 1" = 30' ; VERT. 1" = 10'

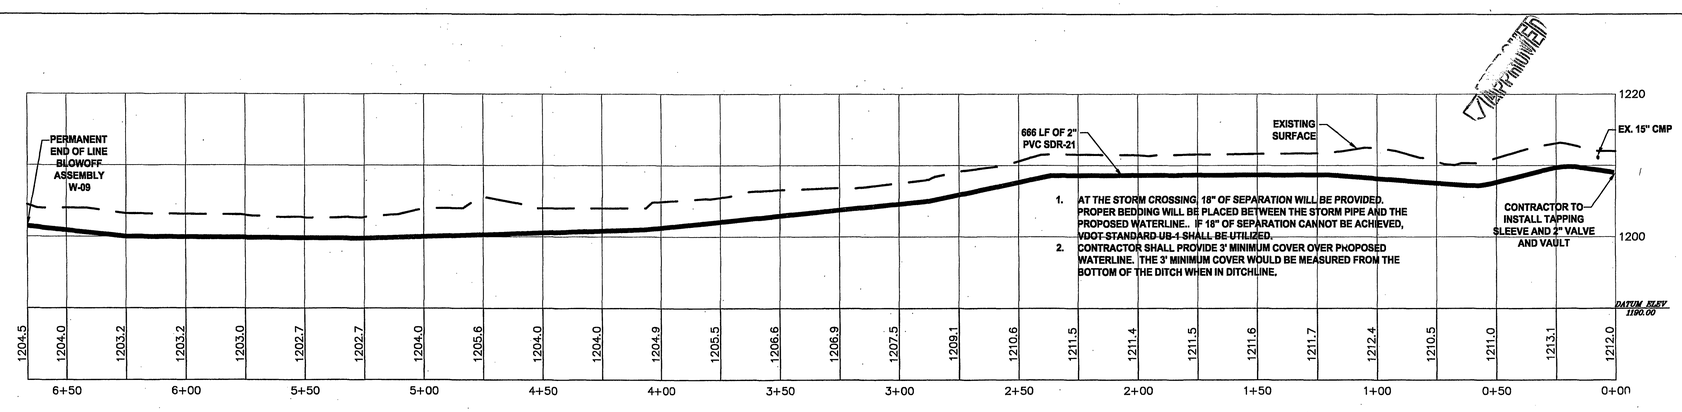

BOONE TRAIL 2" WATERLINE

SCALE: HORZ. 1" = 30' ; VERT. 1" = 10'

ENGINEERING SERVICES
601 S JEFFERSON ST, SUITE 300
ROANOKE, VA 24011
540-853-5700

COMMONWEALTH OF VIRGINIA
12-28-09
Roger R. Blankenship
ROGER R. BLANKENSHIP
Lic. No.040615
PROFESSIONAL ENGINEER

PINE NEEDLE
PROPOSED WATER LINE

PROPOSED WATERLINE
PROFILE

Rev	Description
1	Revisions per Roanoke County and VDOT comments 12/23/09

Designed: AAS
Drawn: AAS
Checked: RRB
Approved:
Date: 23 NOV 2009
Project:

C3