ADDITIVE BID

REFERENCES (PROFILES, DETAIL & DRAINAGE DESCRIPTION SHEETS, ETC)	
EXIST. SAN. SEWER DESCR.	1C(2)
EXIST. DRAINAGE DESCR.	1C(3)-1C(5)
PLANTATION ROAD PROFILE	8A
ESC SHEET	8B(1)
DRAINAGE DESCRIPTIONS	8C(2)

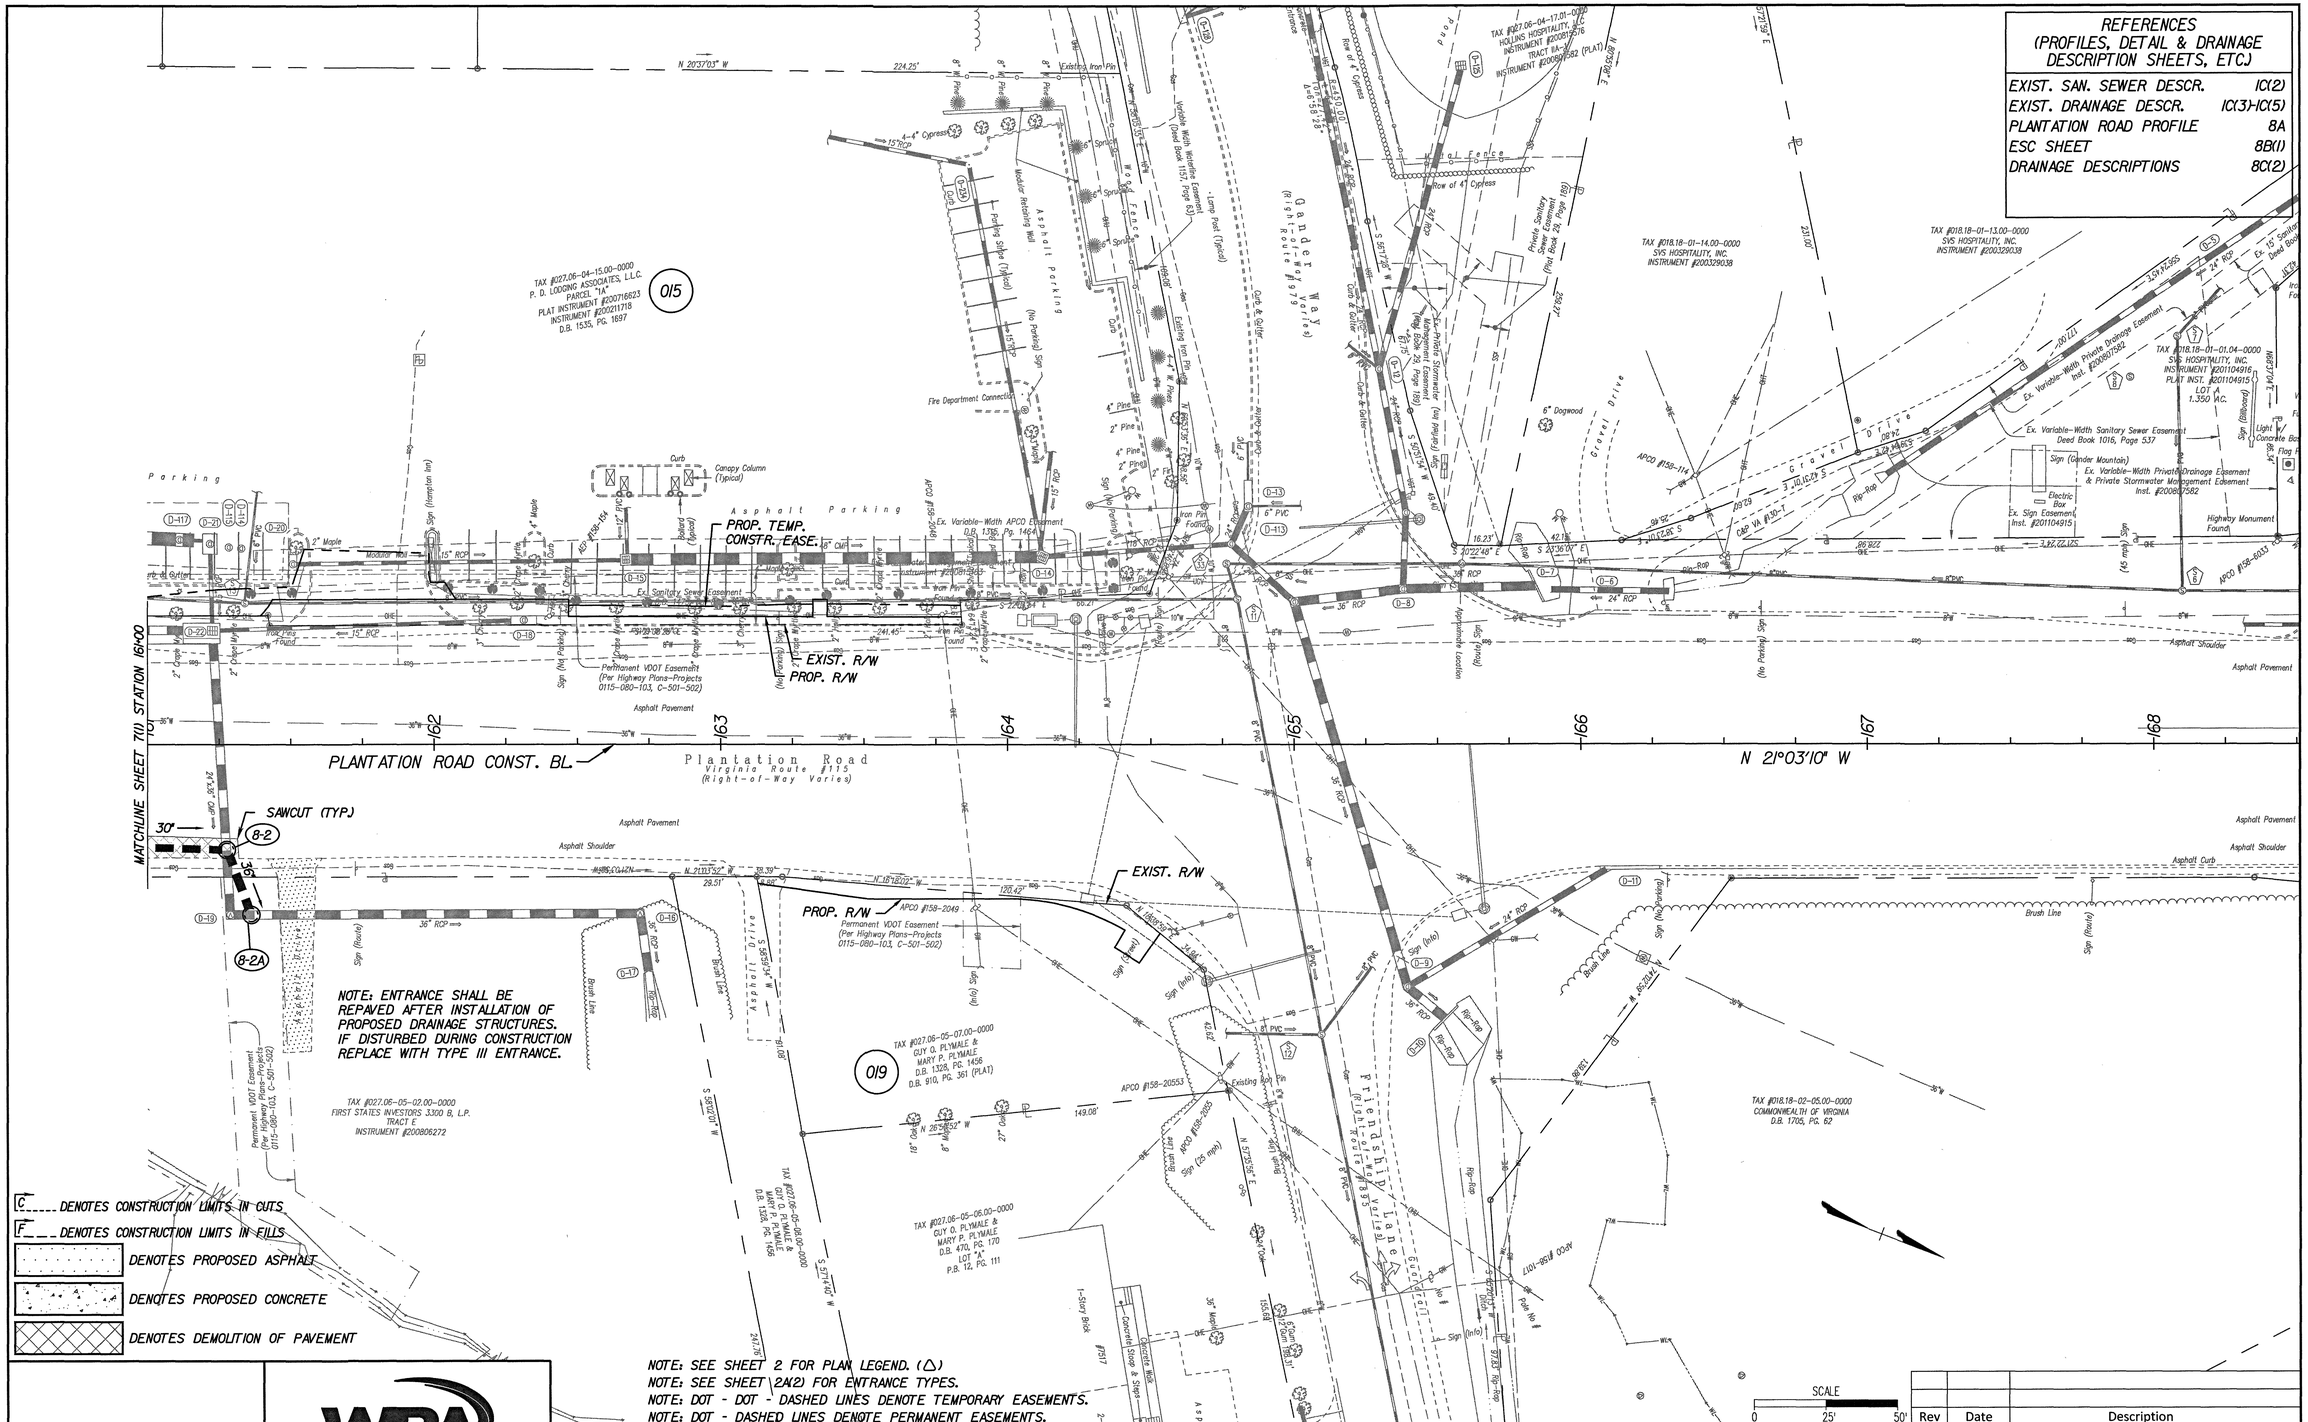

Rev	Date	Description

Whitman, Requardt & Associates, LLP
1700 Kraft Drive, Suite 1200, Blacksburg, Virginia 24060

COUNTY OF ROANOKE
5204 BERNARD DRIVE
ROANOKE, VA 24018

VDOT PROJECT NUMBERS:
0115-080-R95, P101, C501 &
EN12-080-823, P101, R201, C501

VDOT UPC NUMBERS: 98220 & 103607

PLANTATION ROAD, BICYCLE, PEDESTRIAN, AND STREETSCAPE IMPROVEMENTS PROJECT

Drawing: PLAN SHEET

Sheet: 8(1)