BASE BID

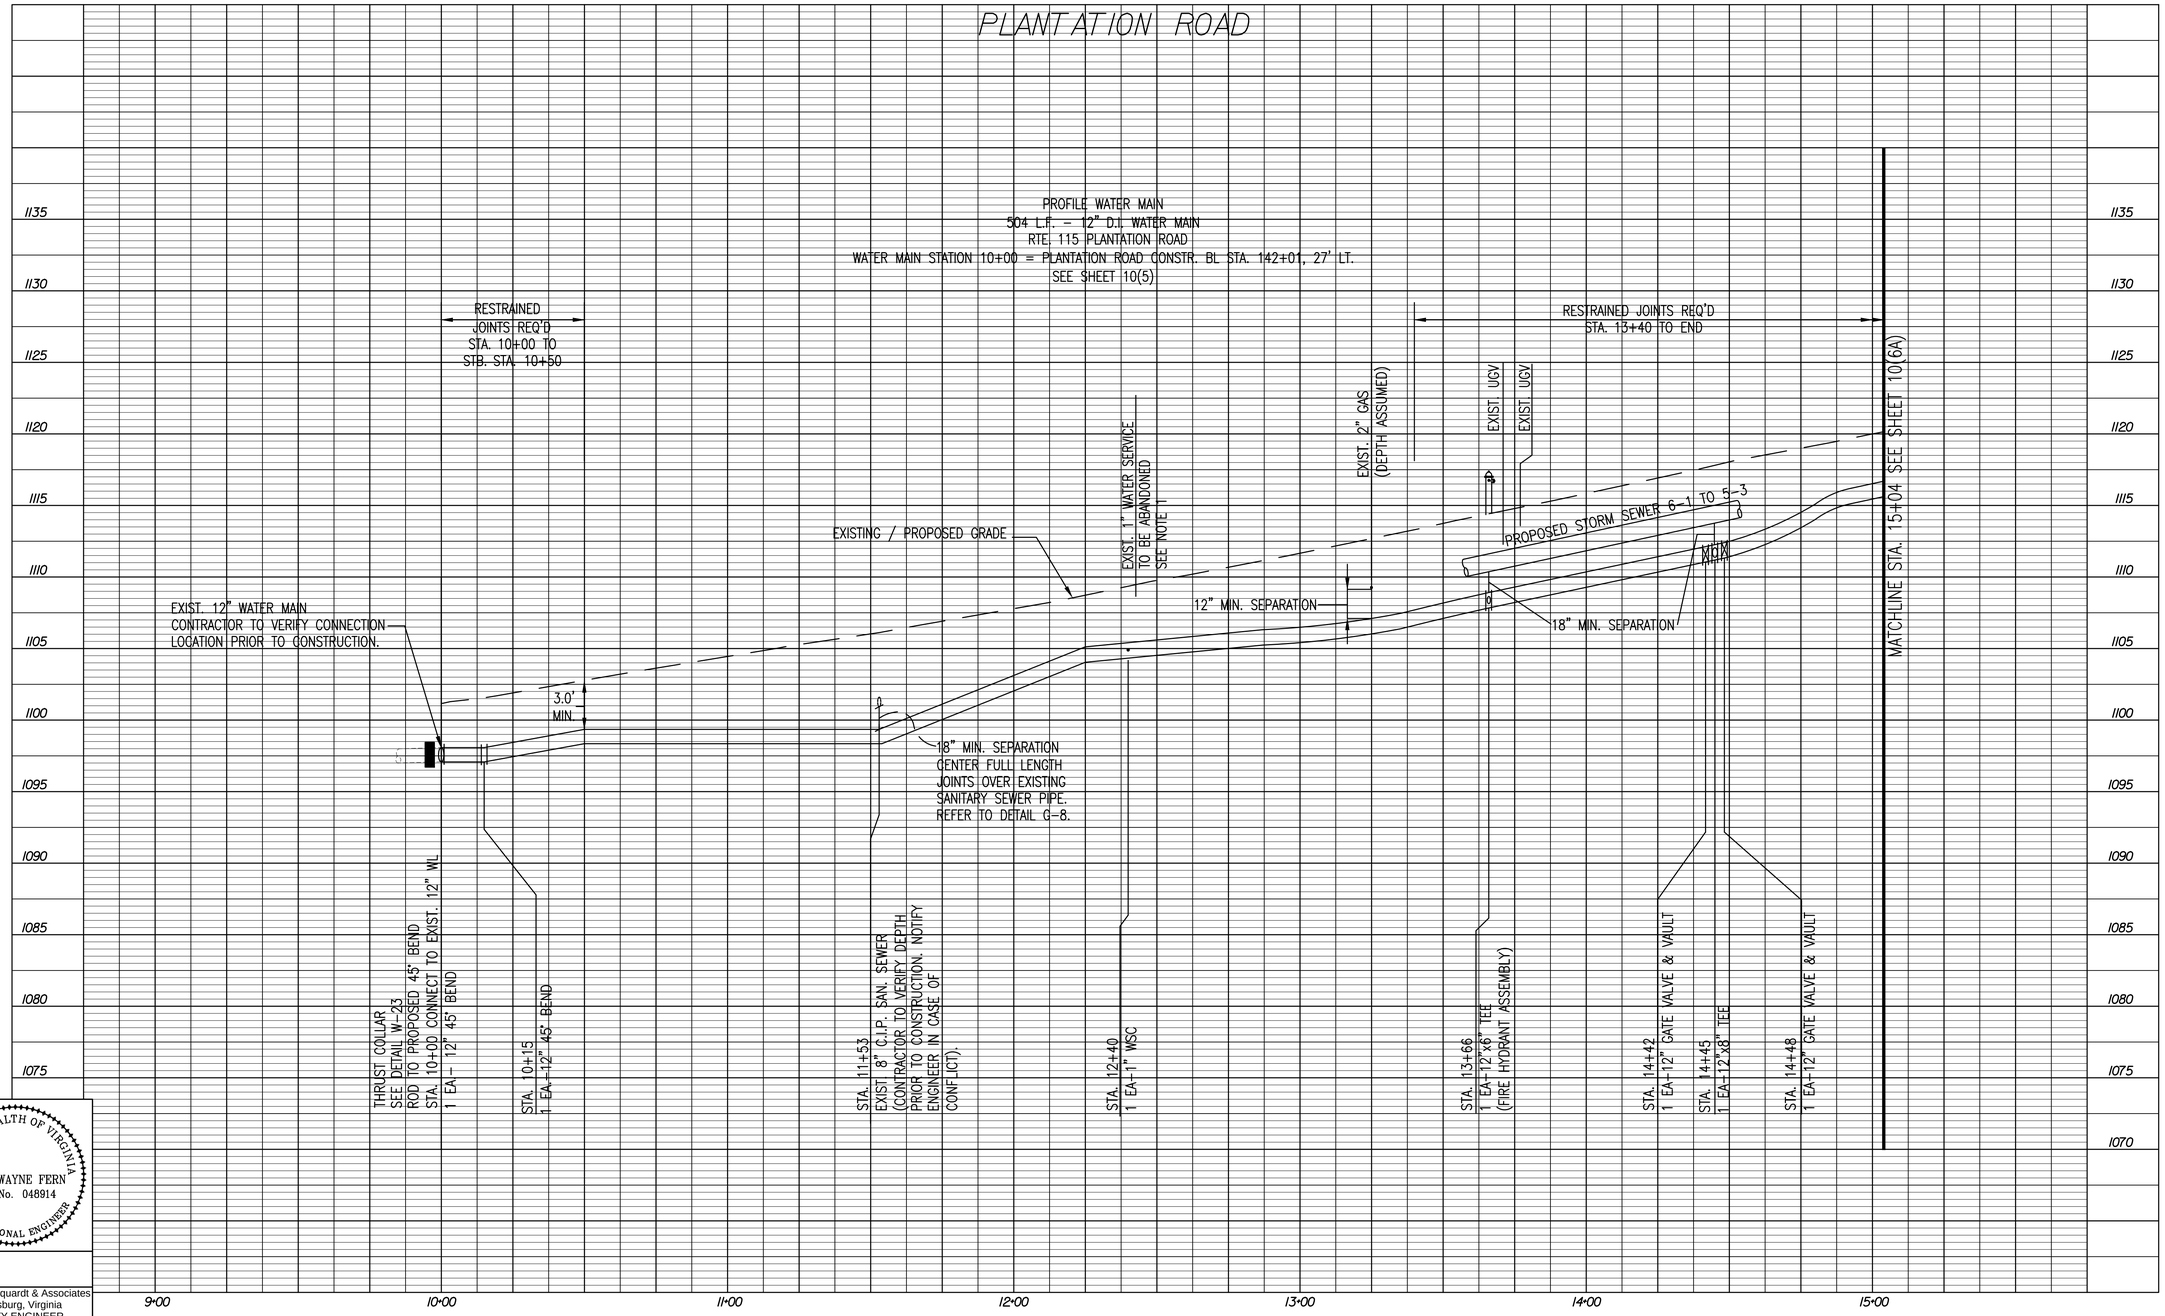

COMMONWEALTH OF VIRGINIA
GARY WAYNE FERN
Lic. No. 048914
PROFESSIONAL ENGINEER

Whitman Requardt & Associates
Blacksburg, Virginia
UTILITY ENGINEER

NOTE:
1. CONTRACTOR TO PROVIDE TEMPORARY 1" WATER SERVICE TO ALLOW FOR CONSTRUCTION OF 12" DJ. WATER MAIN.

GRAPHIC SCALES
VERT: 1 inch = 5' ft. (0, 5', 10')
HORIZ: 1 inch = 25' ft. (0, 25', 50')

Rev	Date	Description

Whitman, Requardt & Associates, LLP
1700 Kraft Drive, Suite 1200, Blacksburg, Virginia 24060

COUNTY OF ROANOKE
5204 BERNARD DRIVE
ROANOKE, VA 24018

VDOT PROJECT NUMBERS:
0115-080-R95, P101, C501 &
EN12-080-823, P101, R201, C501

VDOT UPC NUMBERS: 98220 & 103607

PLANTATION ROAD, BICYCLE, PEDESTRIAN, AND STREETSCAPE IMPROVEMENTS PROJECT

Drawing
UTILITY PROFILE WATER

Sheet
10(5A)