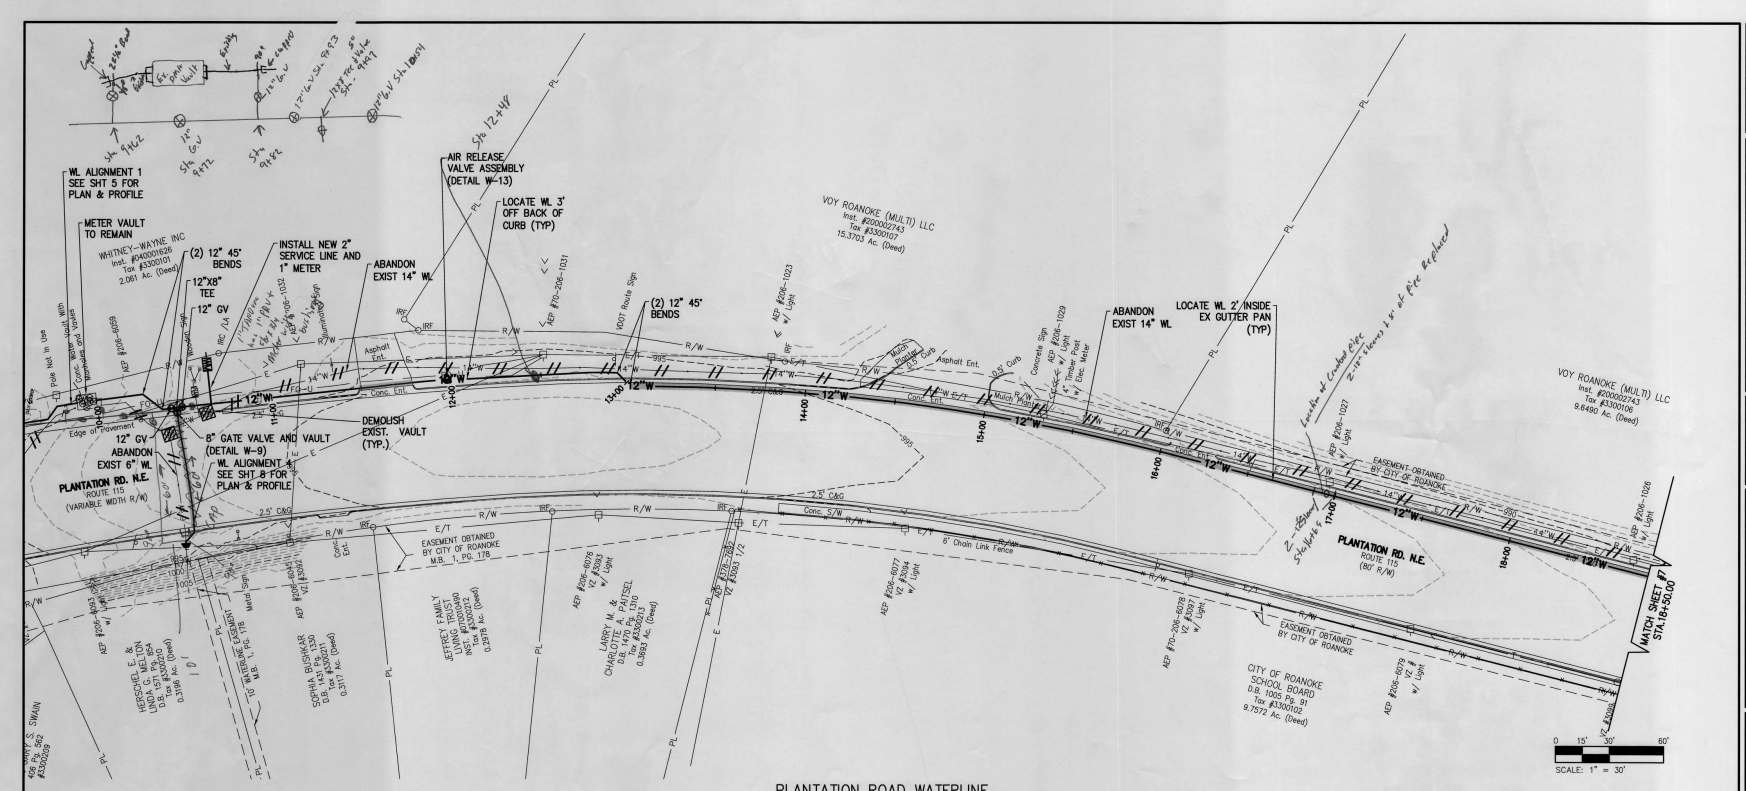

PLANTATION ROAD WATERLINE
ALIGNMENT #2: STA. 10+00.00–18+50.00

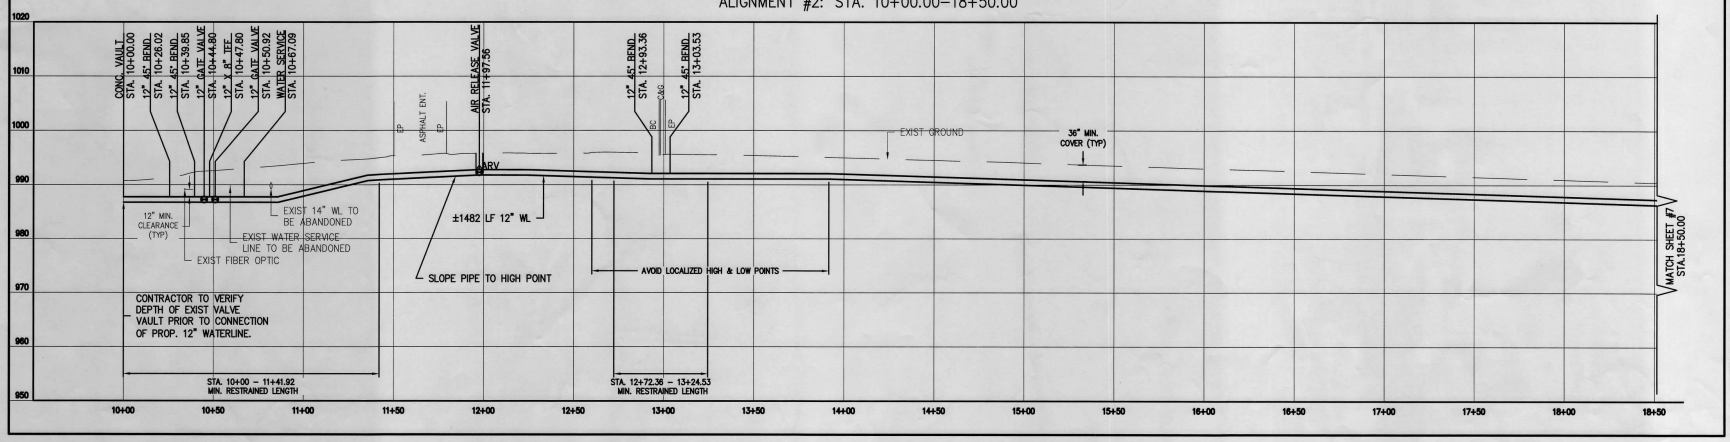

COMMONWEALTH OF VIRGINIA
BRADLEY C. CRAIG
Lic. No. 023379
4-7-21
PROFESSIONAL ENGINEER

Revisions	Date

Issue Date: APRIL 7, 2021
Drawn By: DAS
Designed By: JAS
Checked By: BCC
Date: 4/7/2021

Mattern & Craig
ENGINEERS • SURVEYORS
7001 FIRST STREET, S.W.
ROANOKE, VIRGINIA 24019
(540) 345-8342
FAX (540) 345-7891

WESTERN VIRGINIA WATER AUTHORITY PLANTATION ROAD AREA WATERLINE REPLACEMENT PROJECT

PLAN & PROFILE – ALIGNMENT #2: PLANTATION ROAD

ROANOKE, VIRGINIA

Vertical Scale: 1"=10'

Horizontal Scale: 1"=30'

Commission Number: 4082

Sheet No.: 6