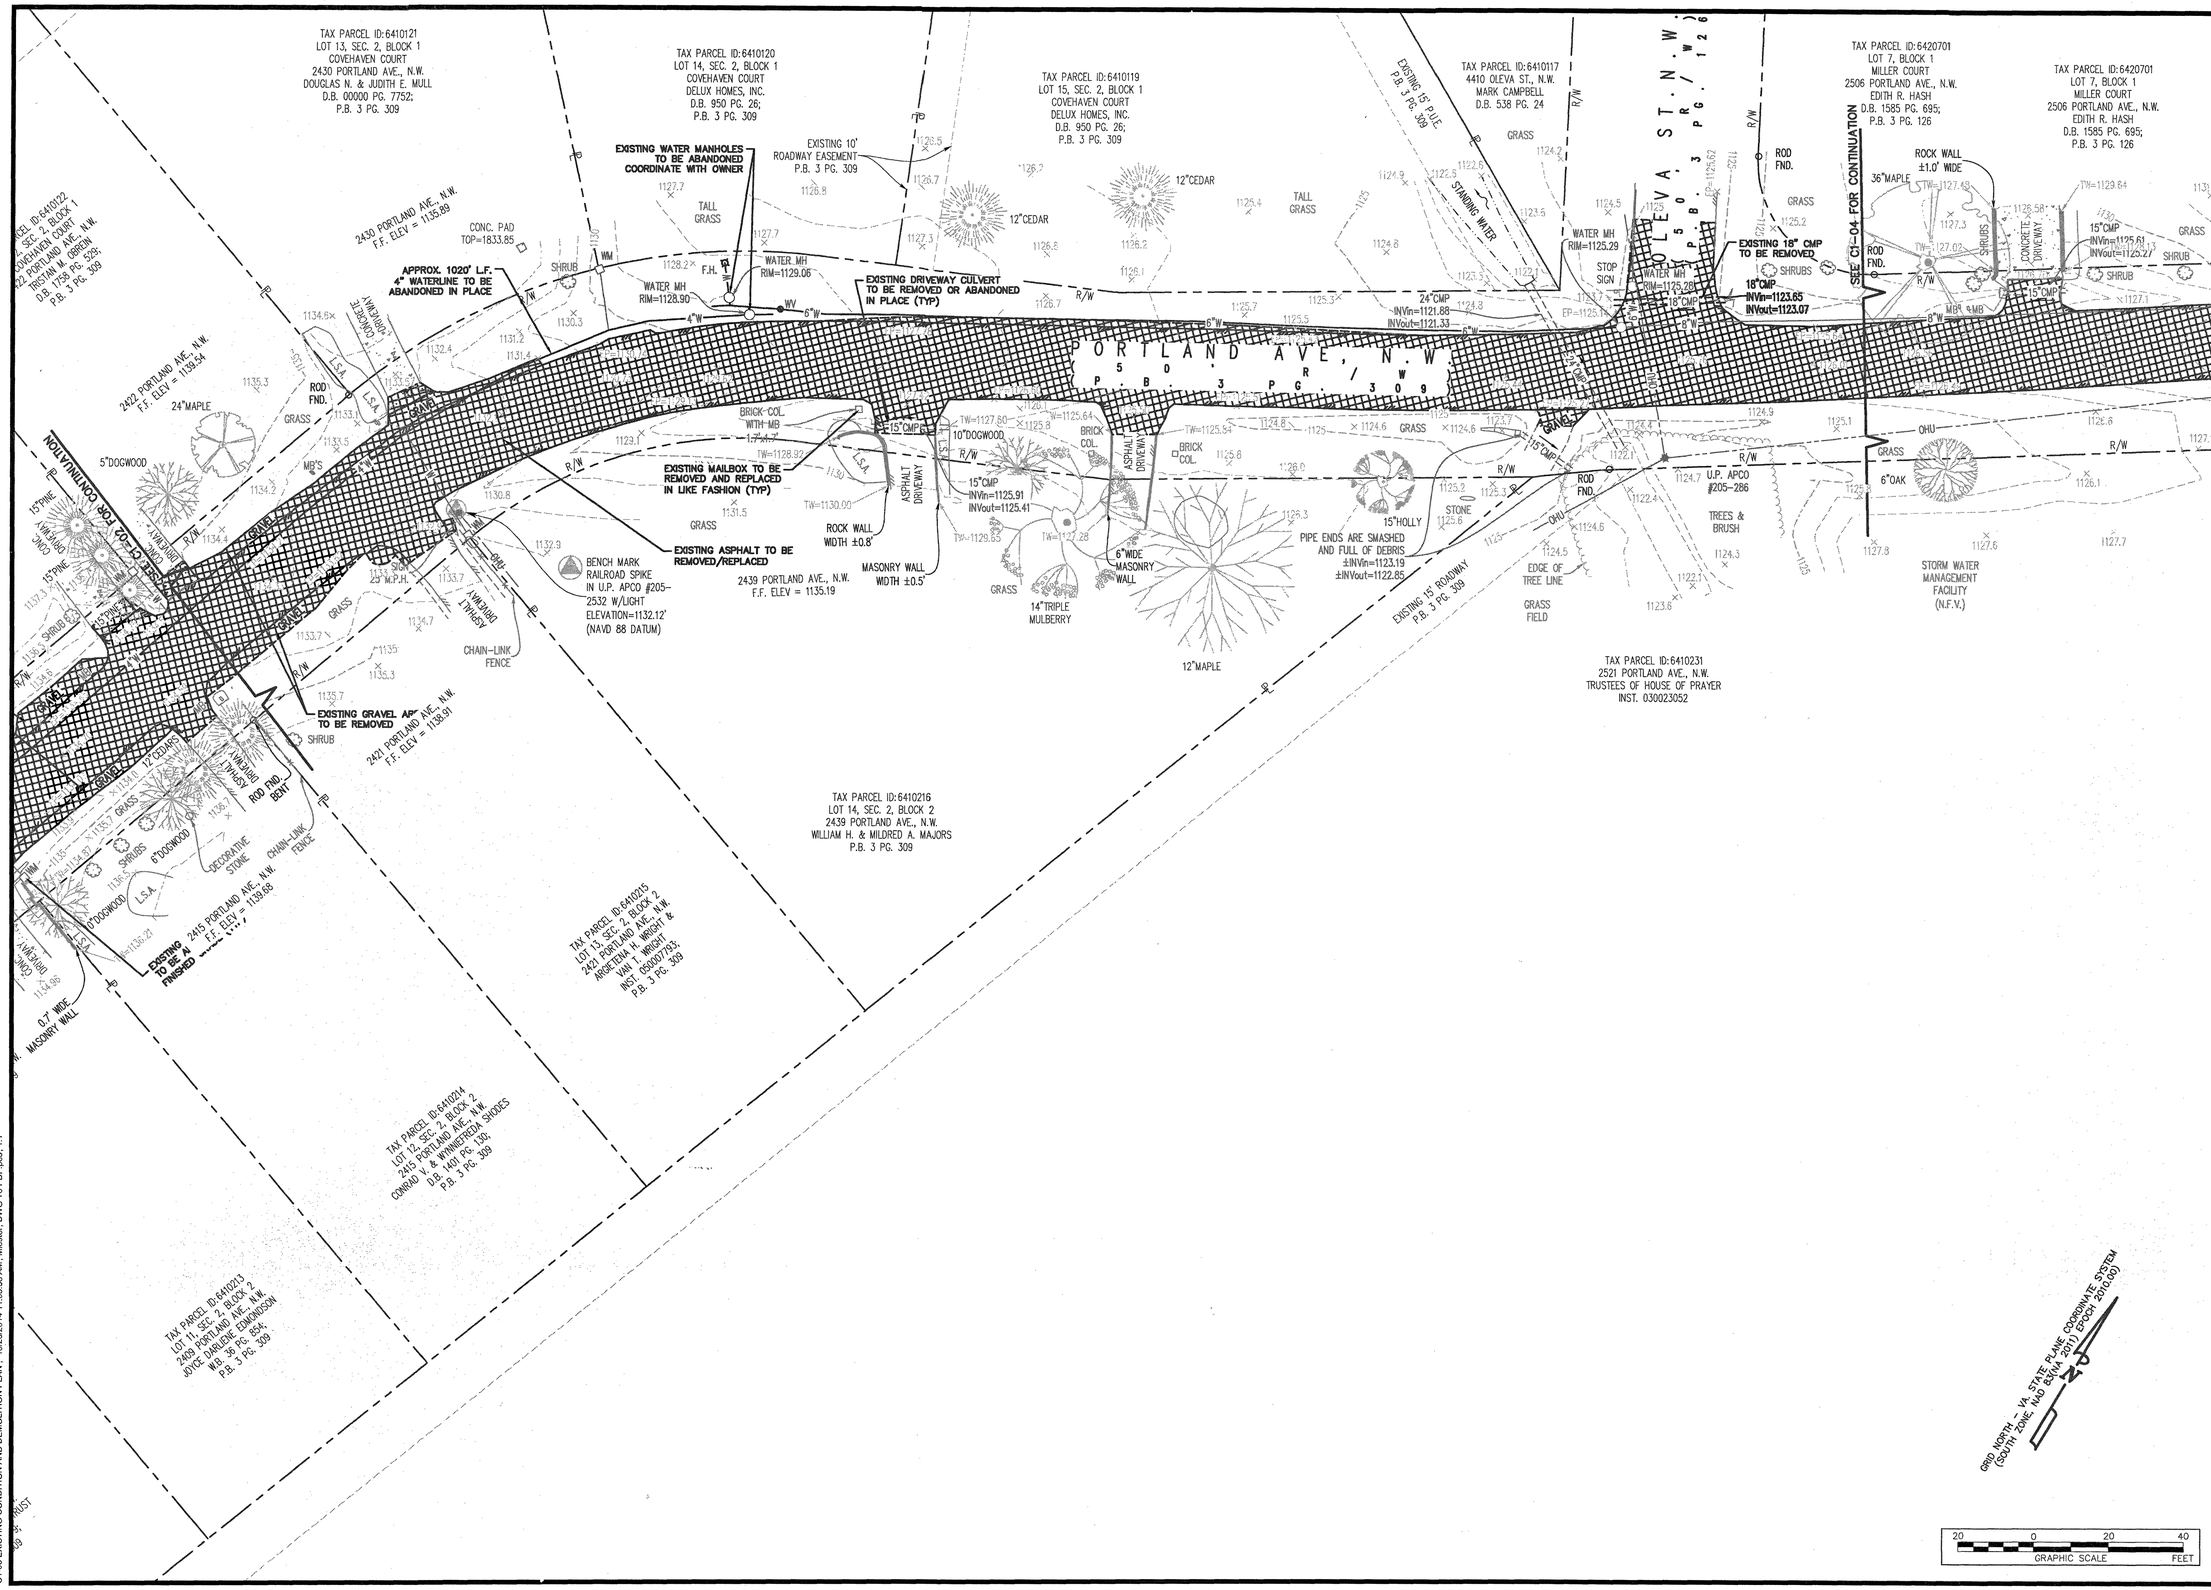

GAY AND NEEL, INC.
ENGINEERING ◆ LANDSCAPE ARCHITECTURE ◆ SURVEYING
1260 Radford Street
Christiansburg, Virginia 24073
Phone: (540) 381-6011
Fax: (540) 381-2773
Email: info@gayandneel.com
Web: www.gayandneel.com

The drawing, design, and digital files relating to this project are the property of Gay and Neel, Inc. The reproduction, copying, or other use of this drawing without GNI's written consent is prohibited.

PORTLAND AVENUE DRAINAGE IMPROVEMENTS

CITY OF ROANOKE, VIRGINIA

COMMONWEALTH OF VIRGINIA
JOHN T. NEEL
Lic. No. 035780
PROFESSIONAL ENGINEER

REVISIONS

NO.	COMMENTS	DATE
1	WATERLINE AND SANITARY SEWER ADDITION	10/20/2014
2	WVWA COMMENTS	10/23/2014

PROJECT TEAM

PIC	JOHN T. NEEL, PE
PM	MATTHEW P. TOMLINSON, PE
DESIGN	SEC, MBL

ISSUE DATE
09/30/2014

GNI JOB NO.
2521.0

SHEET TITLE
EXISTING CONDITION AND DEMOLITION PLAN

SHEET NUMBER
C1-03

X:\Drawings\2521\2521.1\ENGINEERING\Design\Plans\Sheets\2521.1_Sht_C1_Demo_Plan.dwg
C1-03 EXISTING CONDITION AND DEMOLITION PLAN, 10/23/2014 11:05:38 AM, Mastier, DWG To PDF.pc3, 1:1