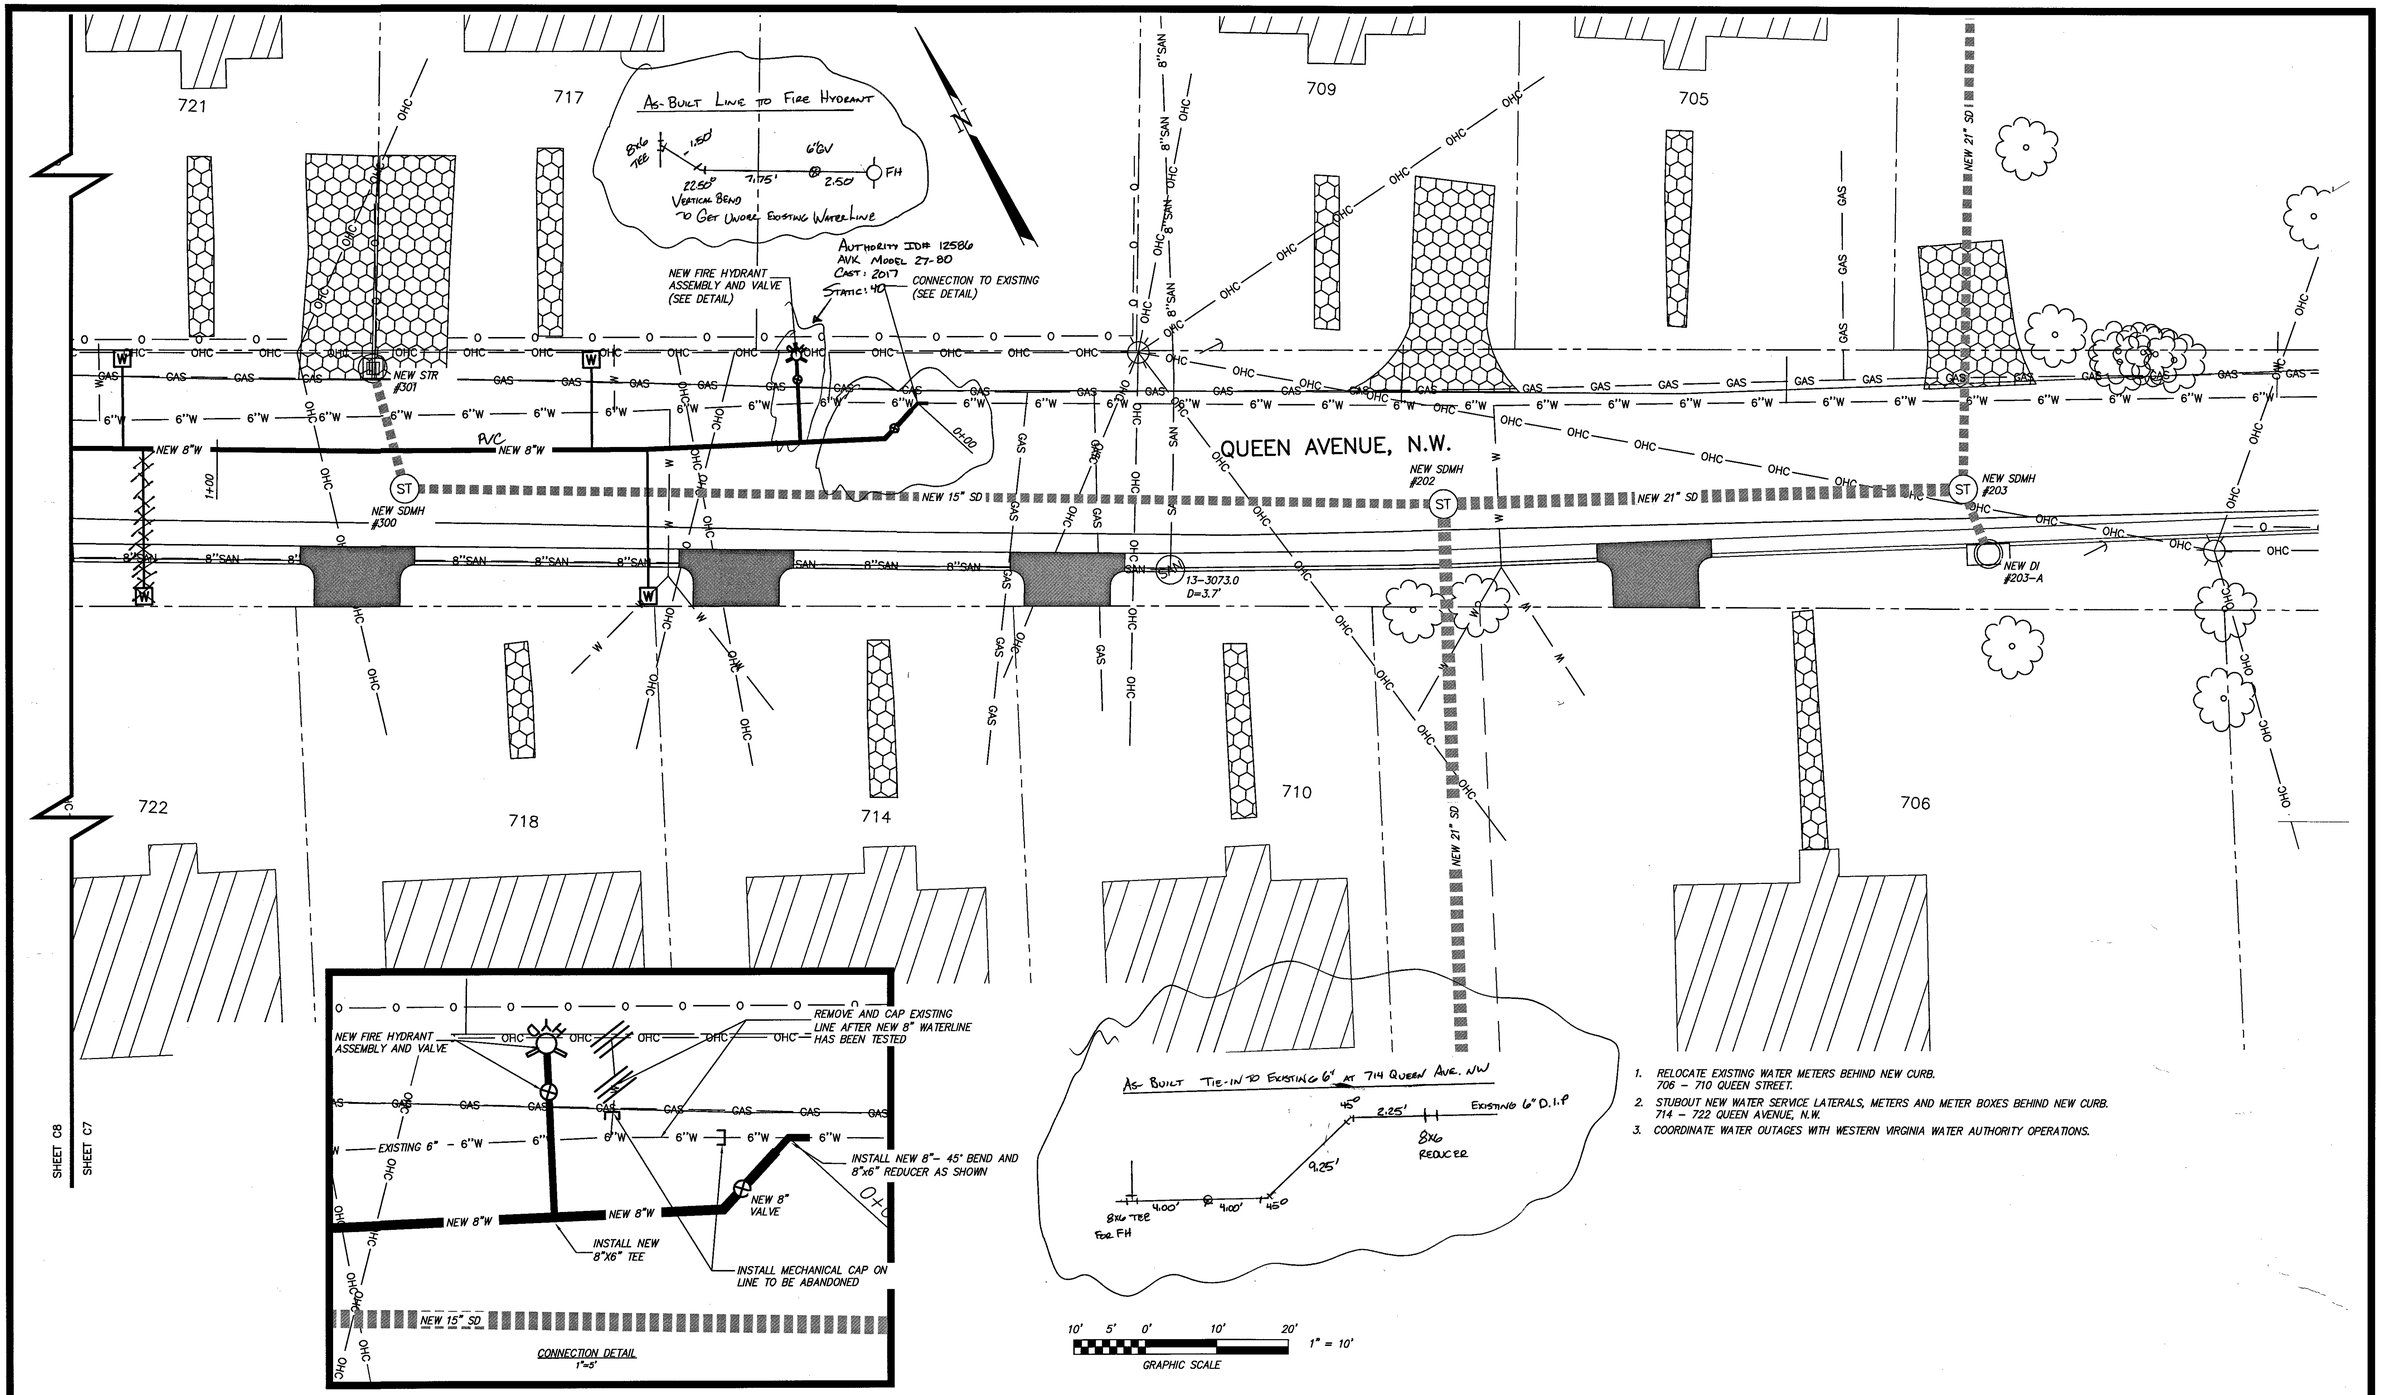

1. RELOCATE EXISTING WATER METERS BEHIND NEW CURB. 706 – 710 QUEEN STREET.
2. STUBOUT NEW WATER SERVICE LATERALS, METERS AND METER BOXES BEHIND NEW CURB. 714 – 722 QUEEN AVENUE, N.W.
3. COORDINATE WATER OUTAGES WITH WESTERN VIRGINIA WATER AUTHORITY OPERATIONS.

CWA
CALDWELL WHITE ASSOCIATES
ENGINEERS / SURVEYORS / PLANNERS
4203 MELROSE AVENUE, N.W. P.O. BOX 6260
ROANOKE, VIRGINIA 24017-0260
Telephone:(540) 366-3400 Fax: (540) 366-8702
E-Mail: cwaroanoke@aol.com

DATE	AUGUST 14, 2017
PROJECT	17-0007
DESIGNED	CLH
DRAWN	CLH
CHECKED	FBC
FIELD BOOK	WVWA #1
SCALE	1"=10'

COMMONWEALTH OF VIRGINIA
FRANK B. CALDWELL, III
LIC. NO. 9184
14 AUG 17
PROFESSIONAL ENGINEER

REV.	DATE	BY	DESCRIPTION

QUEEN AVENUE, N.W. – COURTLAND ROAD, N.W. WATERLINE REPLACEMENT PROJECT

PLAN SHEET

sheet

C–7

OF 18